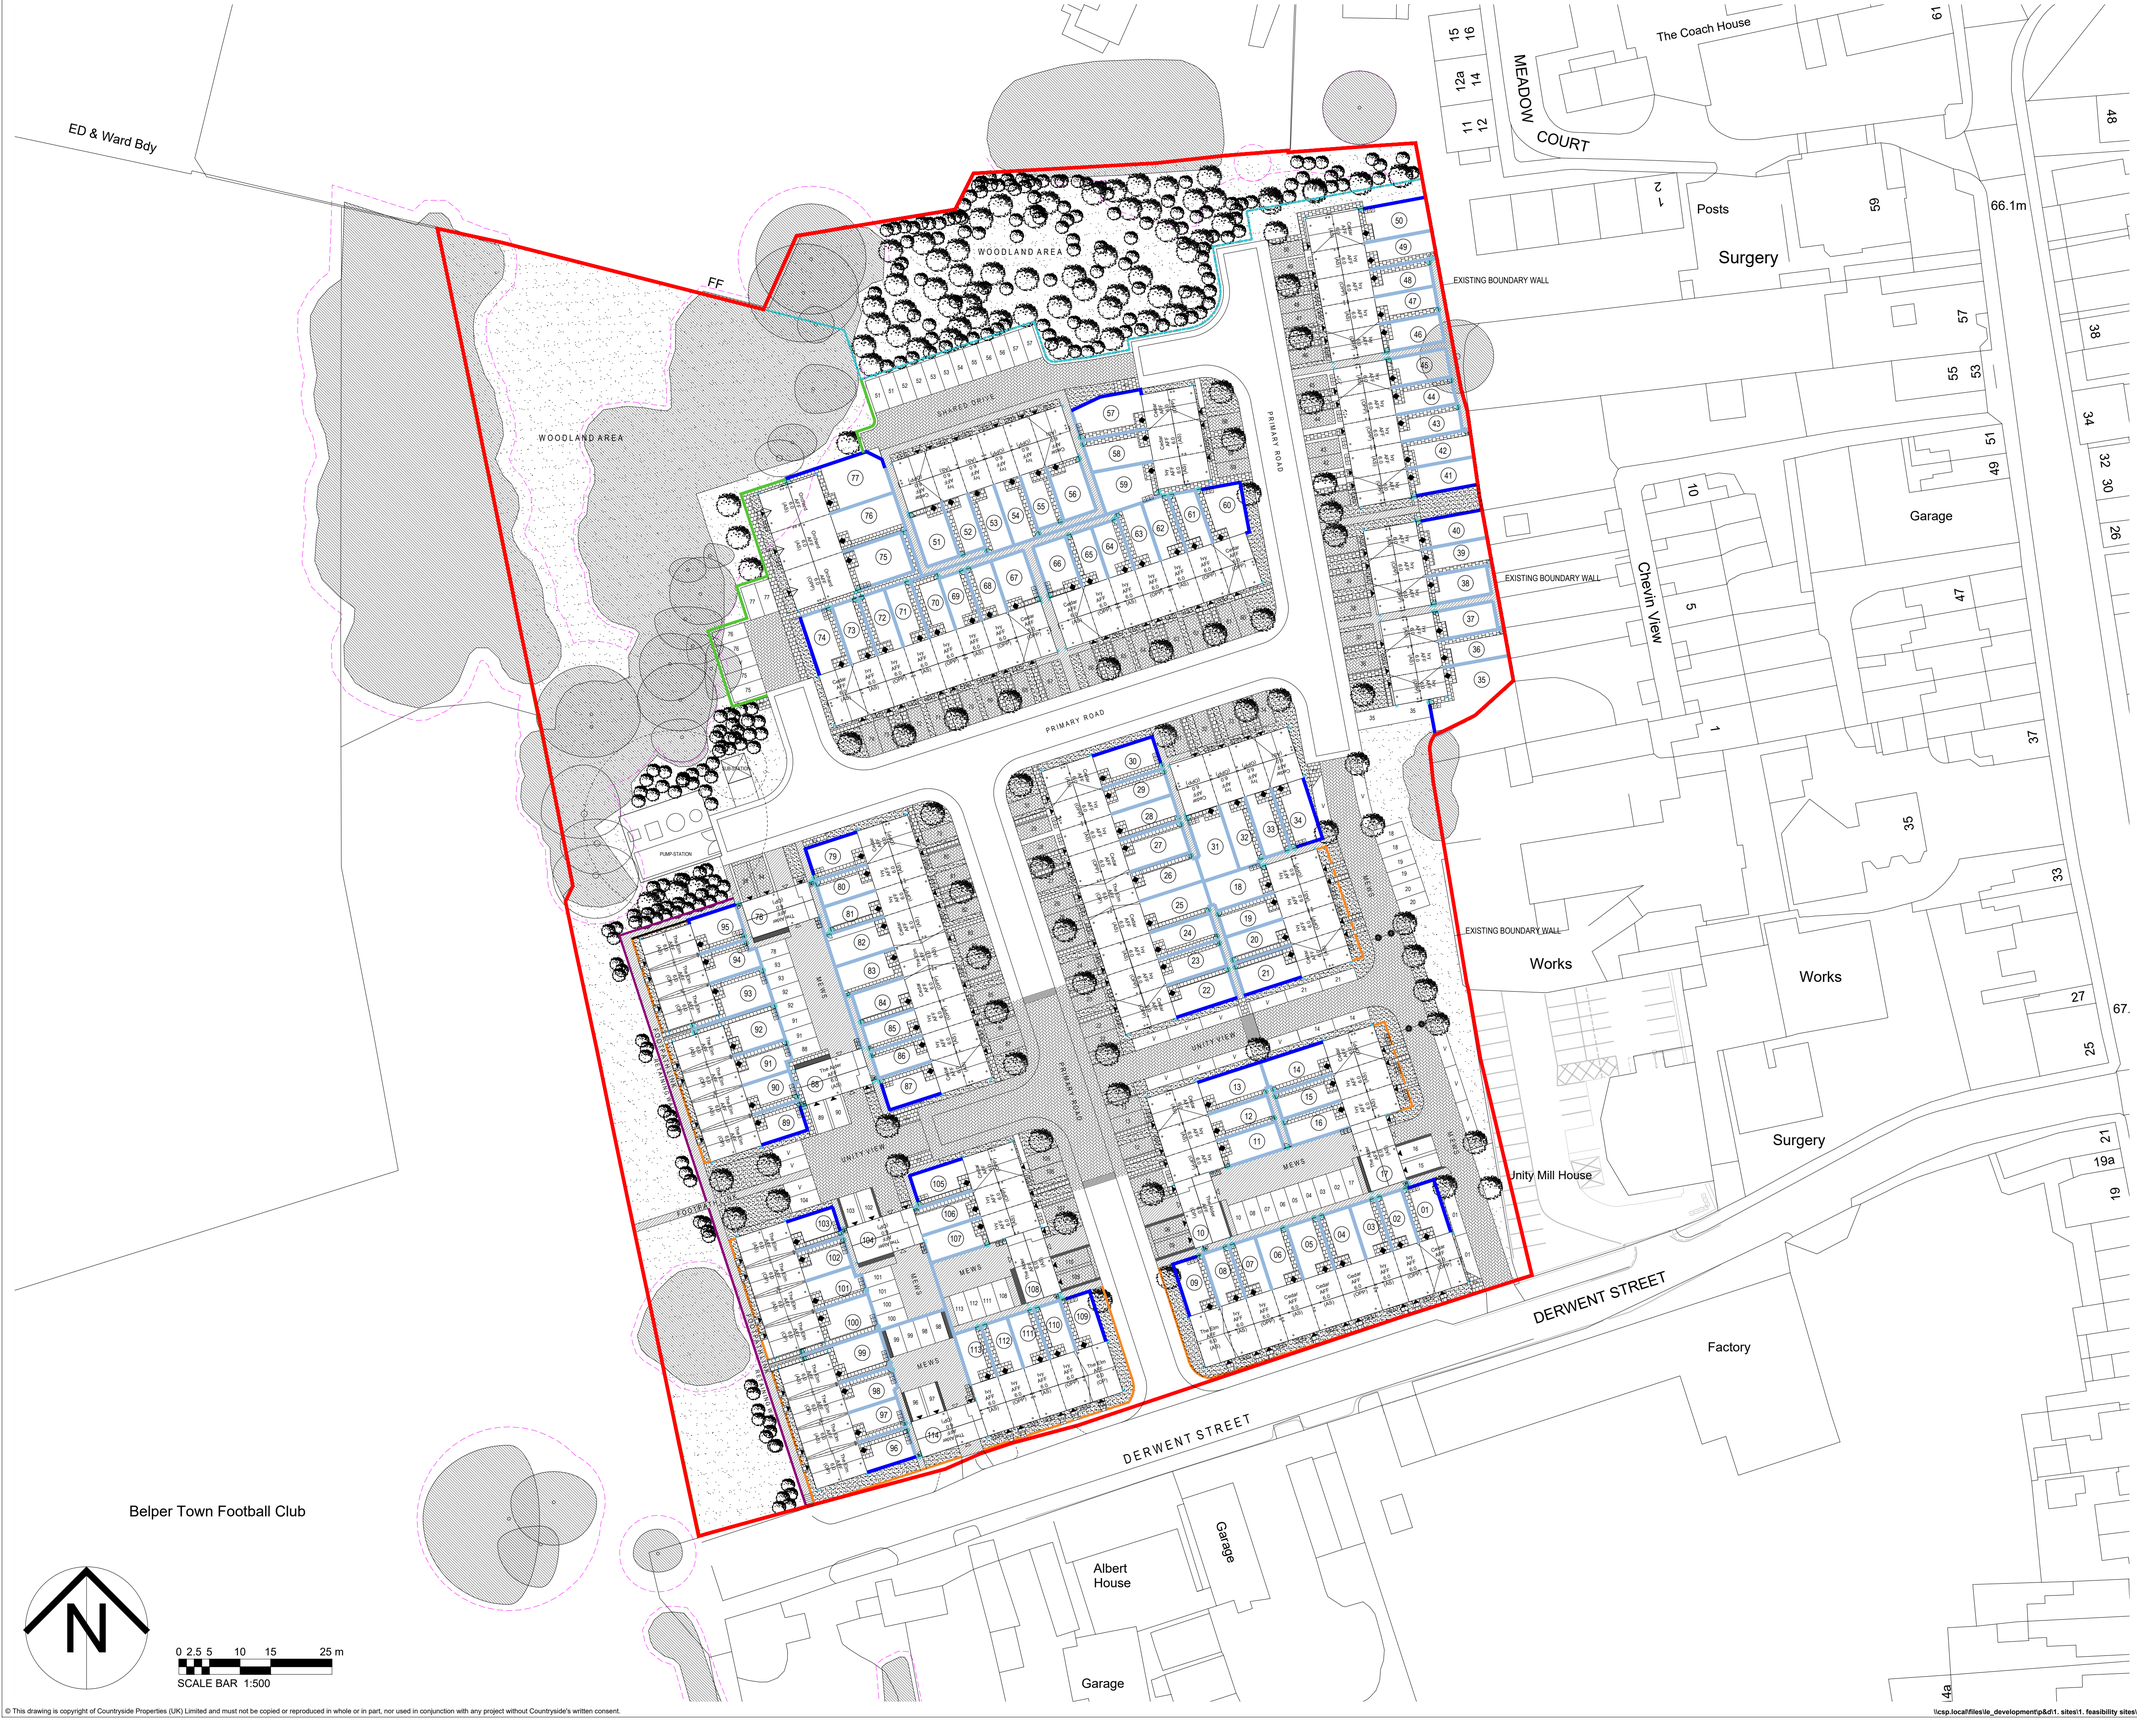

LEGEND

- 1800mm high brick screen wall (RSD 9001 Type 1)
- 1800mm high close-boarded timber fence (RSD 9102 Type A)
- 1100mm high timber post and rail (RSD 9107)
- 650mm high brick wall
- 1100mm high hoop-top railing (RSD 9202)
- 1800mm high timber gate
- 3000mm high 'V' Mesh Fencing

Rev	Date	By	Description	Chk'd
C	21/04/21	CSR	Changes based on amendments to Planning Layout (revision D).	
B	23/03/21	RWB	Changes based on amendments to Planning Layout (revision C).	
A	22/01/21	RWB	Changes based on amendments to Planning Layout (revision B).	

COUNTRYSIDE
Places People Love

Countryside Properties (UK) Limited
East Midlands
1 Penman Way
Grove Park
Leicester LE19 1SY
Tel: 0116 464 8900
www.countryside-properties.com

site:
Derwent Street
Belper
Derbyshire

title:
Boundary Treatments
PRELIMINARY

scale: @A1	1:500	drawn by:	RWB
date:	22/12/20	checked:	23/03/2021

drawing no: **SKEM/061/005**

Certificate Number 15907
ISO 9001
ISO 14001

sheet no: **Sheet 1 of 1**

revision: **C**

© This drawing is copyright of Countryside Properties (UK) Limited and must not be copied or reproduced in whole or in part, nor used in conjunction with any project without Countryside's written consent.

\\csp.local\files\le_development\p&d\1. sites\1. feasibility sites\skem-061-derwent st, belper\1.cad drawings\2. planning\2. detailed layout\3. wip\skem-061-d-master.dwg