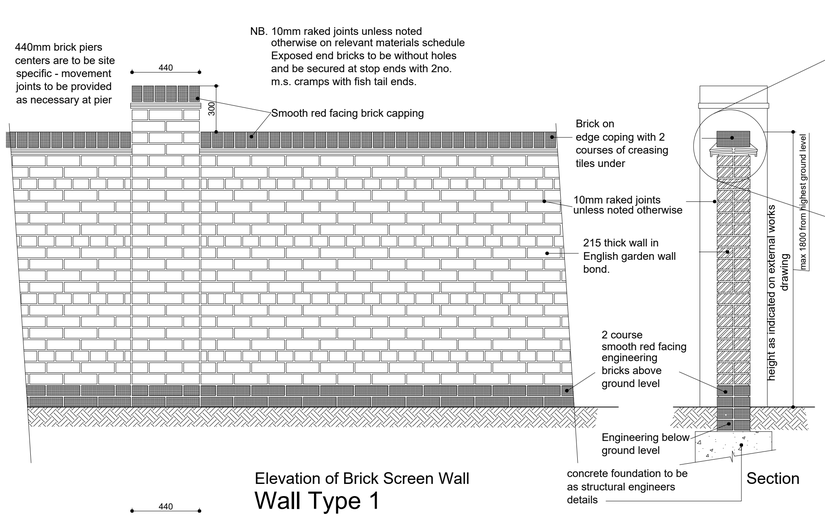

Elevation of Brick Screen Wall
Wall Type 1

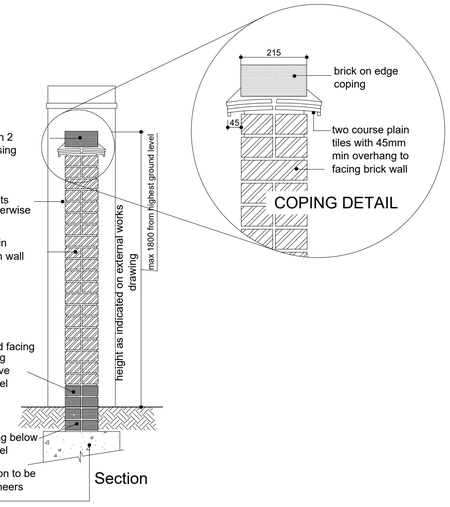

Section

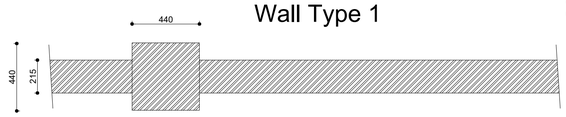

Plan

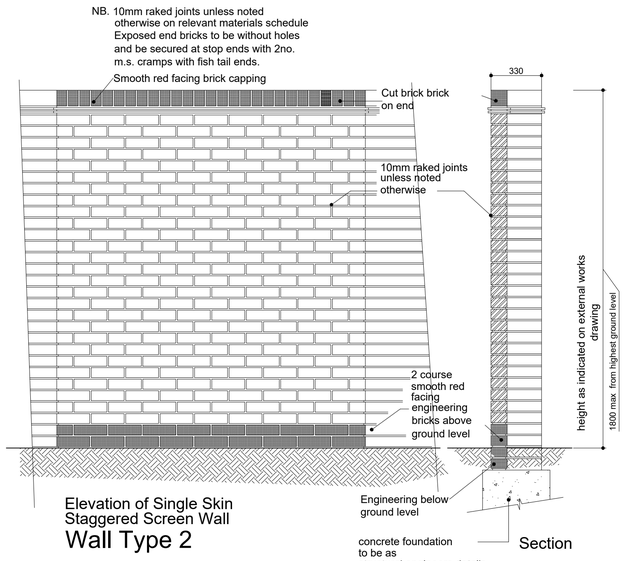

Elevation of Single Skin Staggered Screen Wall
Wall Type 2

Section

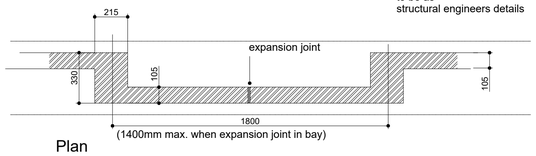

Plan

0 0.2 0.5 1 m
SCALE BAR 1:20

Rev	Date	By	Description	Ch'd
F	20.03.18	MB	Engineering bricks shown below ground level.	
E	05.01.18	MB	Capping shown as smooth red facing bricks	
D	21.12.17	CE	Wall types 3 & 4 removed from standard details	
C	12.07.17	MB	Brick pier height amended to Wall Type 1	
B	11.07.17	MB	Brick pier height increased to Wall Type 1	
A	21.04.17	CE	Brick pier added to Wall Type 1	

COUNTRYSIDE
Places People Love

Countryside Properties (UK) Limited
Regeneration North
600 Lakeside Drive
Centre Park
Warrington WA1 1RW
Tel: 01925 248900 Fax: 01925 248901
www.countryside-properties.com

site:
STANDARD DETAILS TIMBER FRAME / MASONRY EXTERNAL BOUNDARIES

title:
WALL TYPES 1 TO 2

scale: @A1 **1:20**
drawn by: **CPRN**
date: **JULY 2012**
checked:

drawing no:
NSD 9001

FS 53054 EMS 61920 ISO 9001:2008 ISO 14001:2004
sheet no:
revision: **F**

© This drawing is copyright of Countryside Properties (UK) Limited and must not be copied or reproduced in whole or in part, nor used in conjunction with any project without Countryside's written consent.

g:\1. p&d\4. standard details\1. nsd\cad files\9000 - external works\9001 - wall types 1 to 2 rev f.dwg

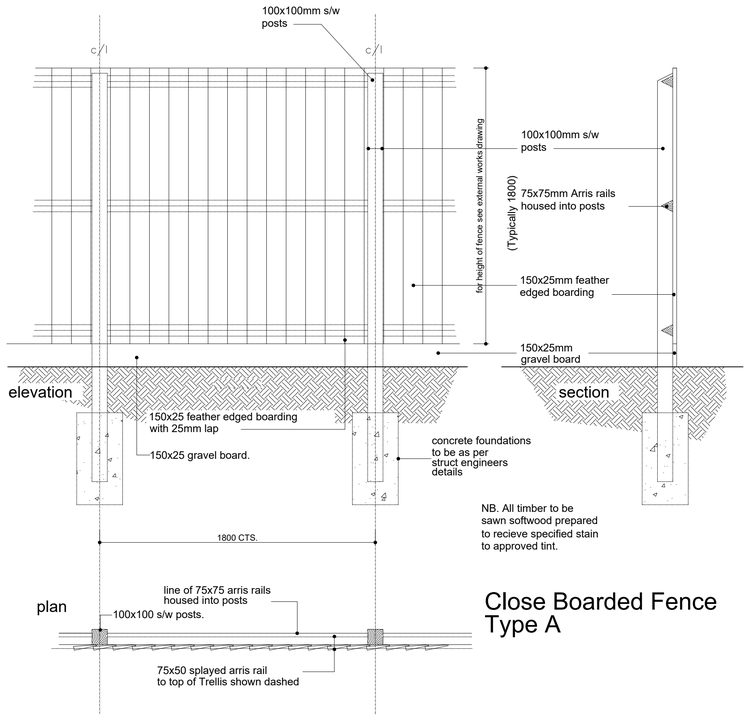

Close Boarded Fence Type A

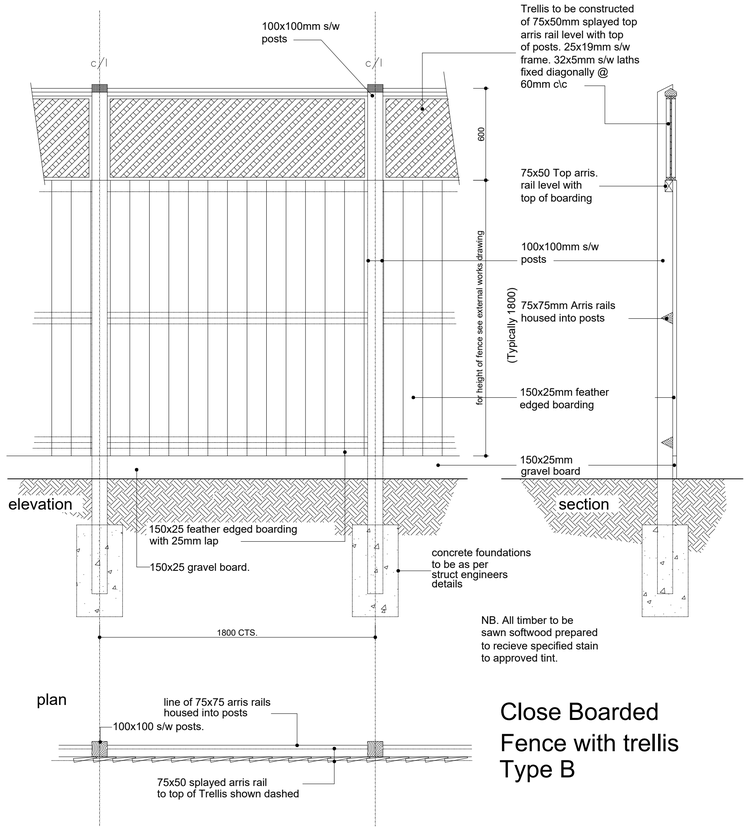

Close Boarded Fence with trellis Type B

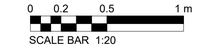

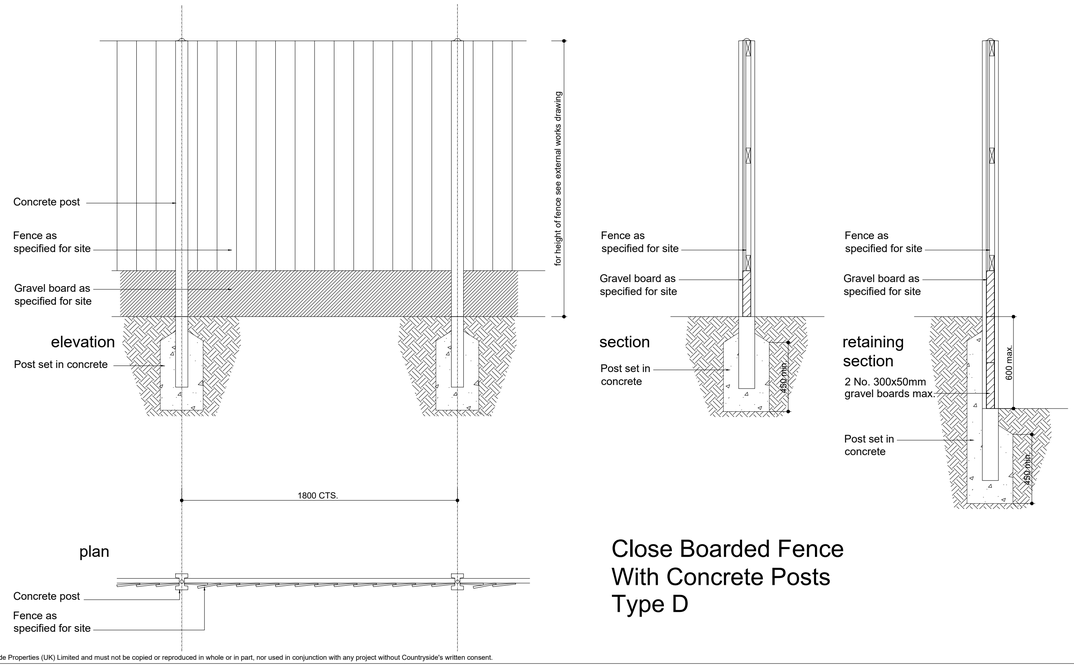

Close Boarded Fence With Concrete Posts Type D

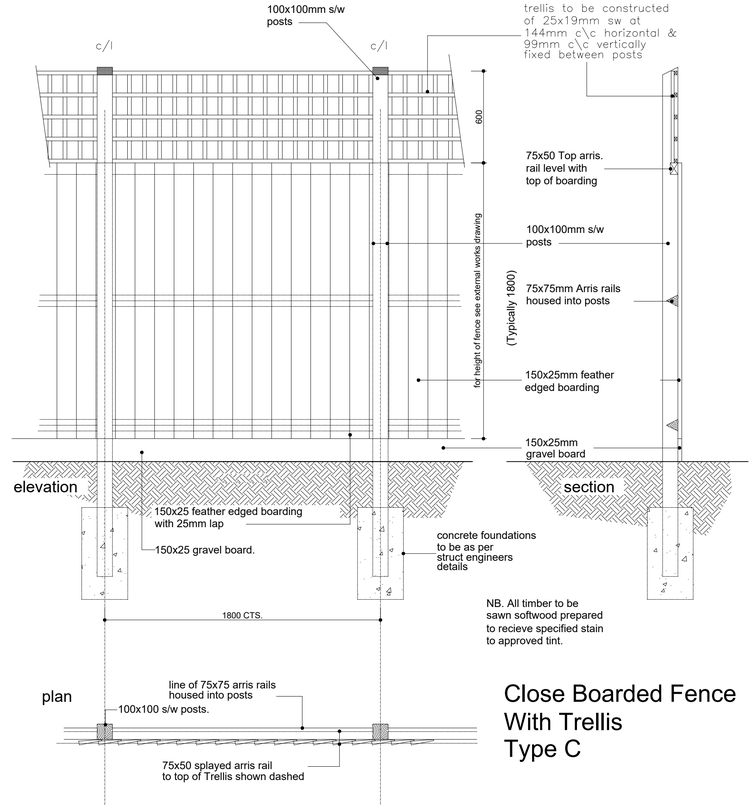

Close Boarded Fence With Trellis Type C

Rev	Date	By	Description	Chk'd
A	22.02.18	MB	Fence Type D updated and retaining detail added	

COUNTRYSIDE
Places People Love

Countryside Properties (UK) Limited
Regeneration North
600 Lakeside Drive
Centre Park
Warrington WA1 1RW
Tel: 01925 248900 Fax: 01925 248901
www.countryside-properties.com

site: **STANDARD DETAILS TIMBER FRAME / MASONRY EXTERNAL BOUNDARIES**

title: **FENCE TYPES A TO D**

scale: @A1 **1:20**
drawn by: **CPN**
date: **JULY 2012**
checked:

drawing no: **NSD 9102**

FS 53054 EMS 61920 ISO 9001:2008 ISO 14001:2004 003

sheet no:
revision: **A**

© This drawing is copyright of Countryside Properties (UK) Limited and must not be copied or reproduced in whole or in part, nor used in conjunction with any project without Countryside's written consent.

g:\1. p&d\4. standard details\1. nsd\cad files\9000 - external works\9102 - fence types a to d rev a.dwg

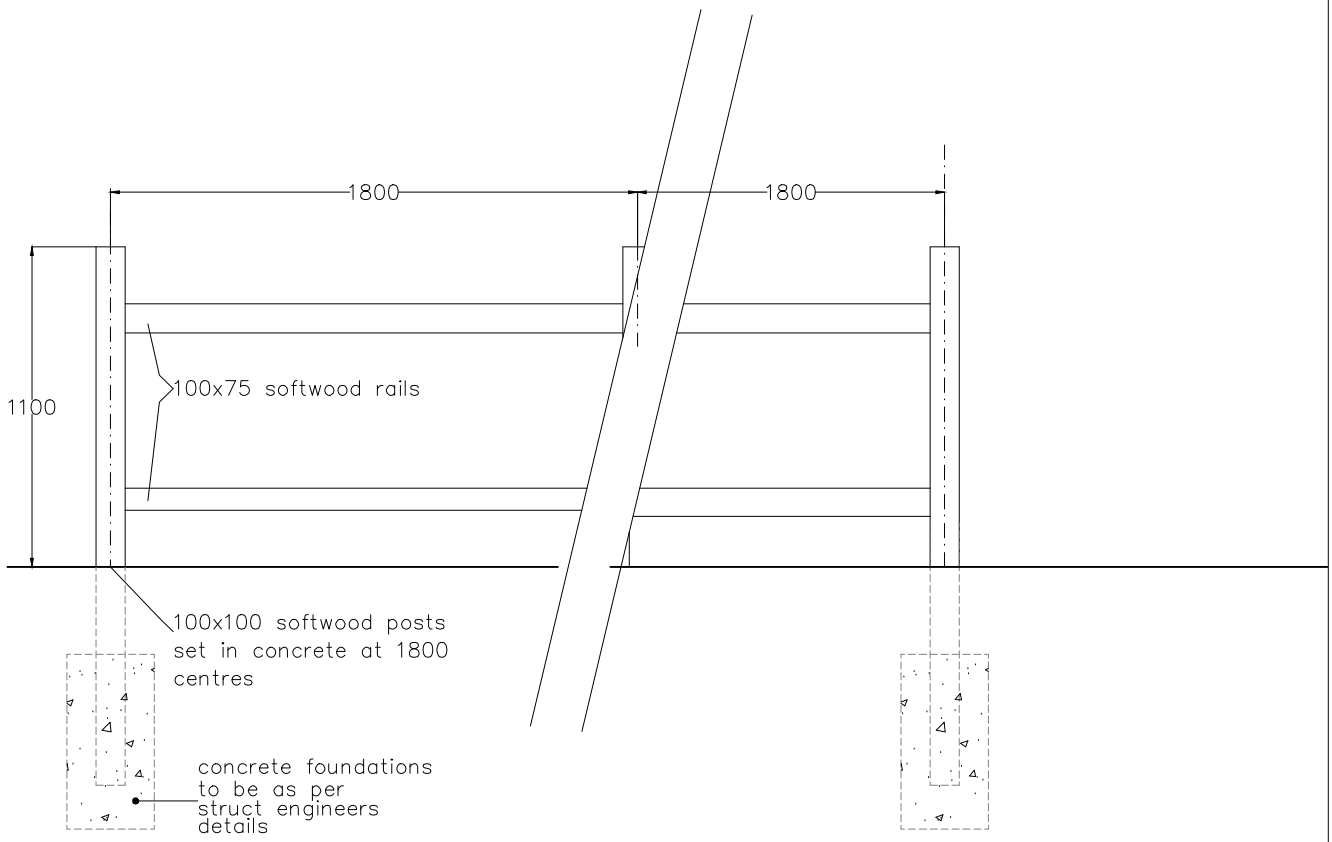

DETAILS OF POST AND TWO RAIL FENCE

COUNTRYSIDE
Places People Love

Countryside Properties (UK) Limited
Regeneration North
600 Lakeside Drive
Centre Park
Warrington WA1 1RW
Tel: 01925 248989 Fax: 01925 248901
www.countryside-properties.com

site: **STANDARD DETAILS**

title: **POST & 2 RAIL FENCE DETAIL**

FS 53054 ISO 9001:2008
EMS 61920 ISO 14001:2004

drawn by:

checked:

scale: @A4 **NTS**

date: **JUL 19**

drawing no: **RSD 9107**

sheet no: **Sheet 1 of 1**

revision:

© This drawing is copyright of Countryside Properties (UK) Limited and must not be copied or reproduced in whole or in part, nor used in conjunction with any project without Countryside's written consent.

g:\1. p&d\4. standard details\1. nsd\cad files\9000 - external works\9107 post and 2 rail fence.dwg

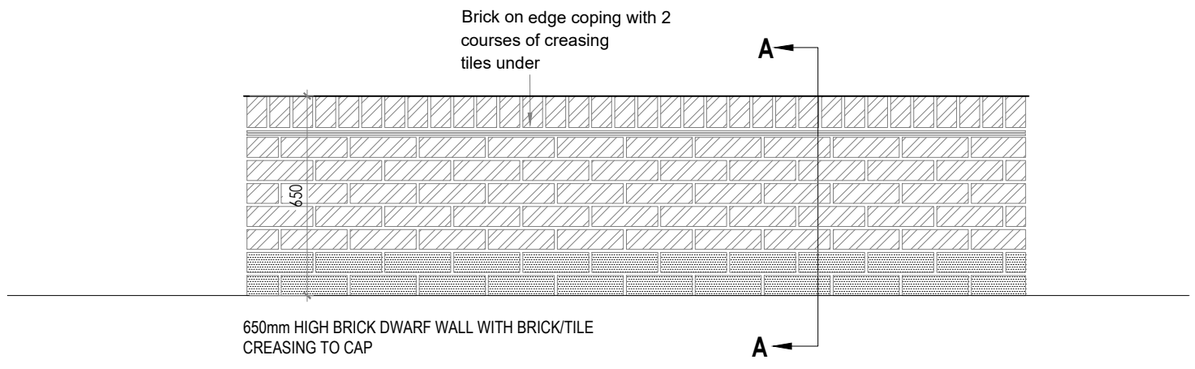

650mm HIGH BRICK DWARF WALL WITH BRICK/TILE
CREASING TO CAP

ELEVATION

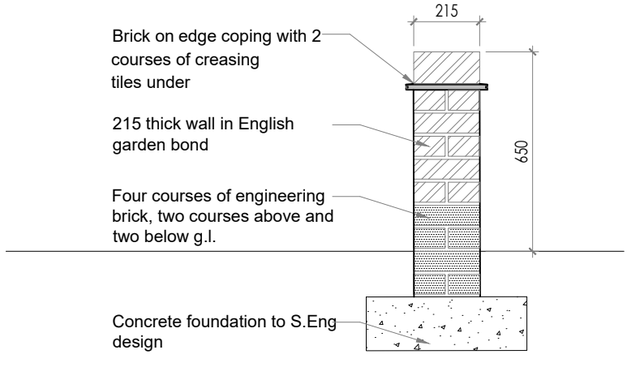

SECTION A-A

0 0.2 0.5 1 m

SCALE BAR 1:20

Rev	Date	By	Description	Chk'd

COUNTRYSIDE
Places People Love

Countryside Properties (UK) Limited
Regeneration North
600 Lakeside Drive
Centre Park
Warrington WA1 1RW
Tel: 01925 248900 Fax: 01925 248901
www.countryside-properties.com

site:
STANDARD DETAILS
Belper

title:
650mm Dwarf wall

scale: @A3 **1:20**
drawn by: **CPN**
date: **Nov 2019**
checked:

drawing no:

sheet no:

revision: -

FS 53054 ISO 9001:2008
EMS 61920 ISO 14001:2004

© This drawing is copyright of Countryside Properties (UK) Limited and must not be copied or reproduced in whole or in part, nor used in conjunction with any project without Countryside's written consent.

c:\users\dc28.csp\desktop\dtc wip\dtc belper\650mm dwarf wal.dwg

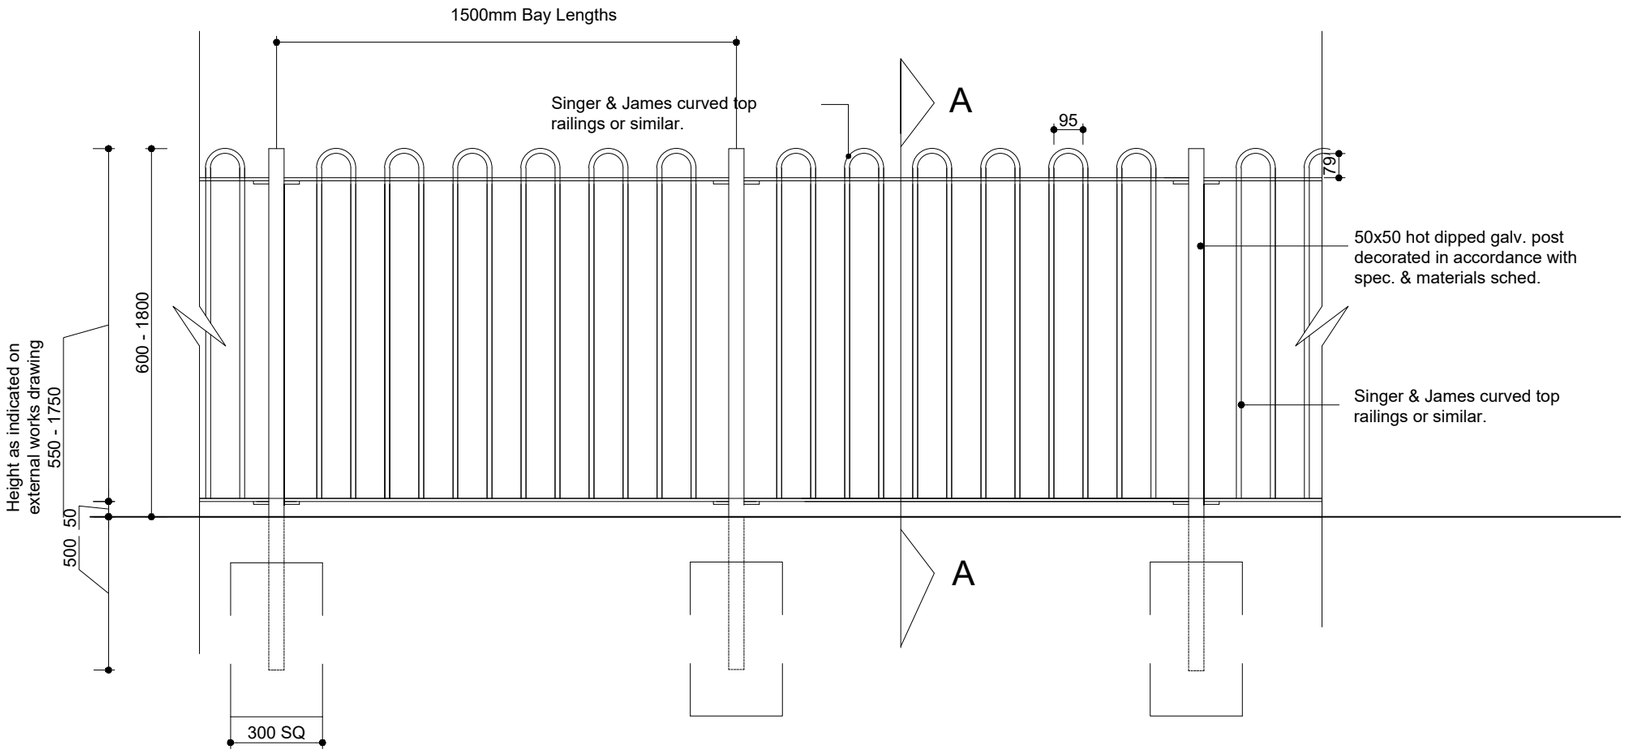

ELEVATION

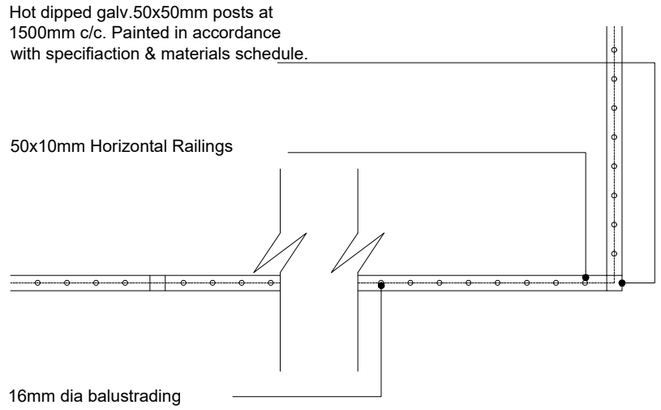

PLAN
Scale 1:20

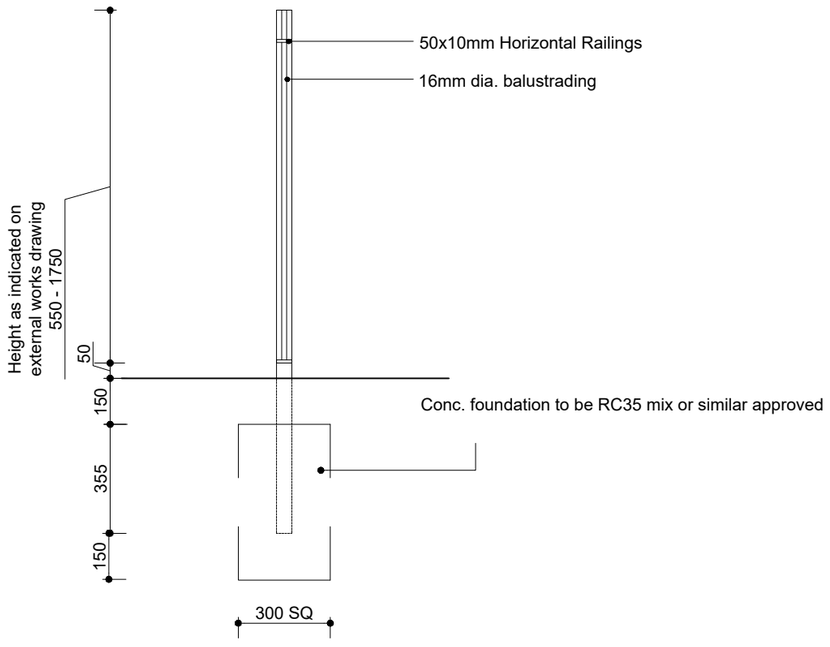

SECTION A-A
Scale 1:20

NOTE:-

ALL METAL WORK TO BE HOT DIPPED GALVANISED AFTER MANUFACTURE & GLOSS PAINTED WITH SPECIALIST METAL-SUITABLE GLOSS PAINT. REFER TO RELEVANT EXTERNAL WORKS & MATERIAL SCHEDULE DRAWINGS

Rev	Date	By	Description	Chk'd

COUNTRYSIDE
Places People Love
Countryside Properties (UK) Limited
Regeneration North
600 Lakeside Drive
Centre Park
Warrington WA1 1RW
Tel: 01925 248900 Fax: 01925 248901
www.countryside-properties.com

site: STANDARD DETAILS TIMBER FRAME / MASONRY EXTERNAL BOUNDARIES

title: HOOPED TOP METAL RAILINGS

FS 53054 ISO 9001:2008
EMS 61920 ISO 14001:2004
003

drawn by: CPN
checked:
scale: @A3 1:20
date: JULY 2012
drawing no: NSD - 9202
sheet no:
revision: *

© This drawing is copyright of Countryside Properties (UK) Limited and must not be copied or reproduced in whole or in part, nor used in conjunction with any project without Countryside's written consent.

g:\1. p&d\4. standard details\1. nsd\cad files\9000 - external works\9202 - hooped top railings.dwg

3.0m HIGH V-MESH FENCING WITH 60x60 DIG IN KIT

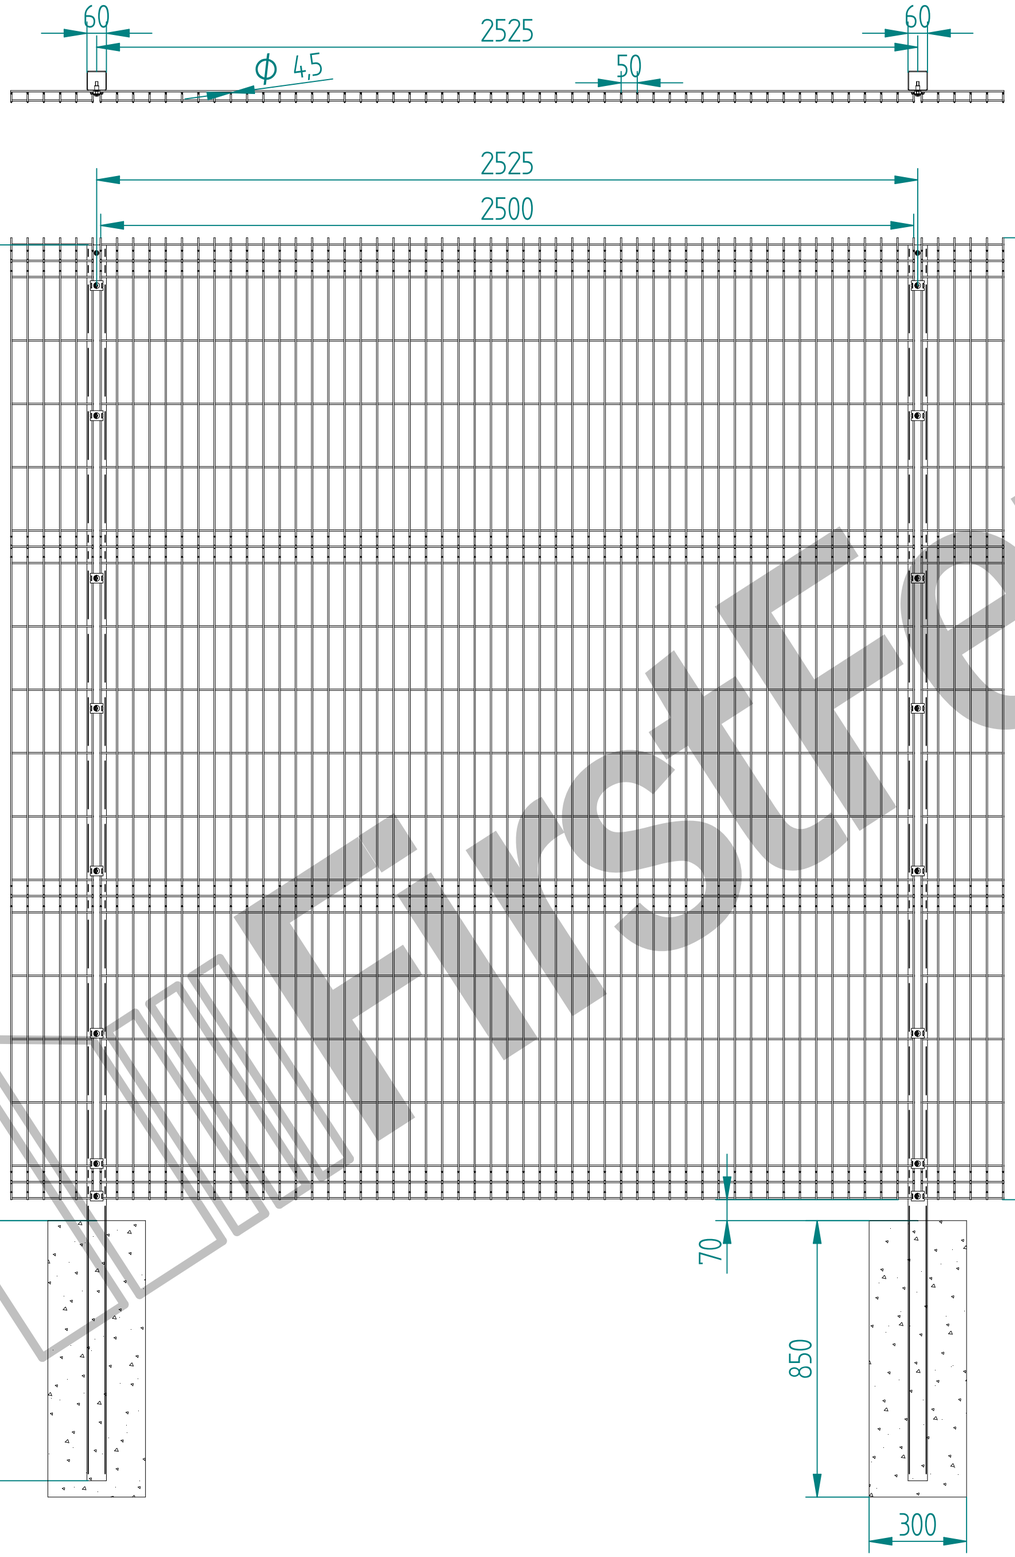

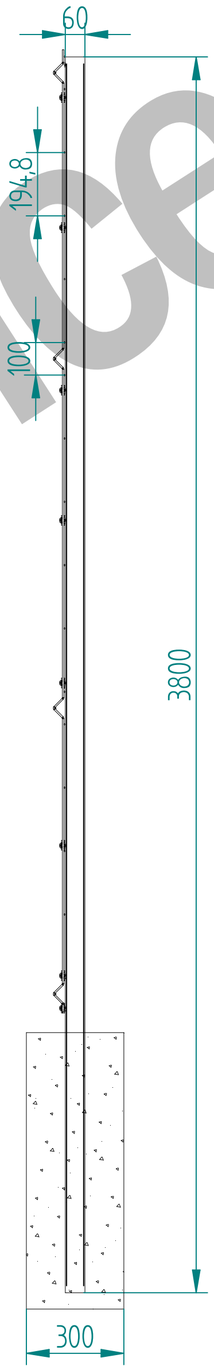

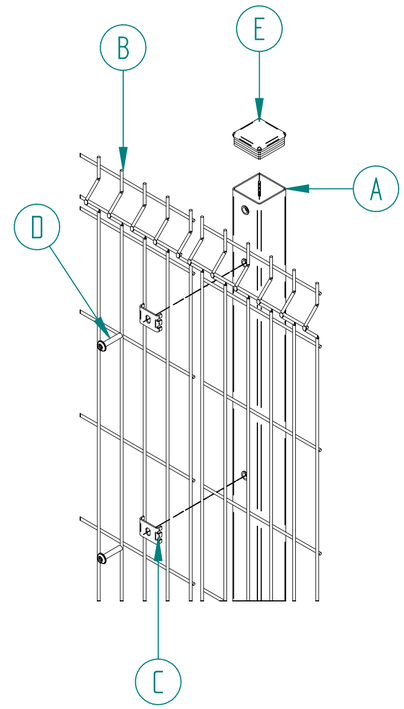

Item	File Name	Quantity
A	MESH-POS-9565 – 3.0m HIGH DIG IN 60X60 INTERMEDIATE POST ONLY	1
B	MESH-VME-3003 – 3.0m HIGH X 2.5m WIDE V MESH FENCE PANEL ONLY	1
C	ACCS-MSH-0001 – UNIVERSAL MESH FENCING BLACK FIXING CLIPS	8
D	ACCS-MSH-0050 – M8 x 40mm MESH SECURITY BOLT	8
E	ACCS-RIB-0003 – 60x60 BLACK RIBBED INSERTS	1

	NAME	DATE
DRAWN	L.T	08/05/20
CHECKED		
ENG APPR		

3RD ANGLE

TITLE
MESH-KIT-0821 – 3.0m HIGH V MESH FENCING WITH 60X60 DIG IN KIT

First Fence ltd, Kiln Way, Swadlincote, Derbyshire, DE11 8EA
01283 512 111 sales@firstfence.co.uk

SIZE A3

NOTE:
SHOULD ANY DISCREPANCIES BE FOUND WITH THIS DRAWING, PLEASE INFORM FIRSTFENCE

COPYRIGHT OF THIS DRAWING IS OWNED BY FIRSTFENCE LIMITED

REV A

WEIGHT: N/A

SHEET 1 OF 3

FILE NAME: MESH-KIT-0821 – 3.0m HIGH V MESH FENCING WITH 60X60 DIG IN KIT.dft