
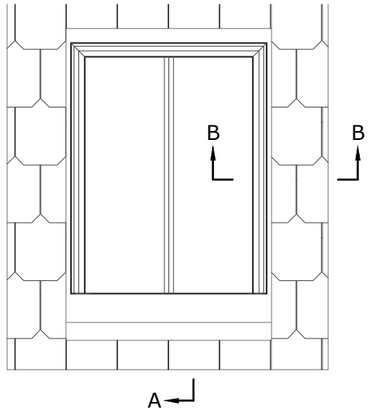


Section A-A
1:5

Section B-B
1:5

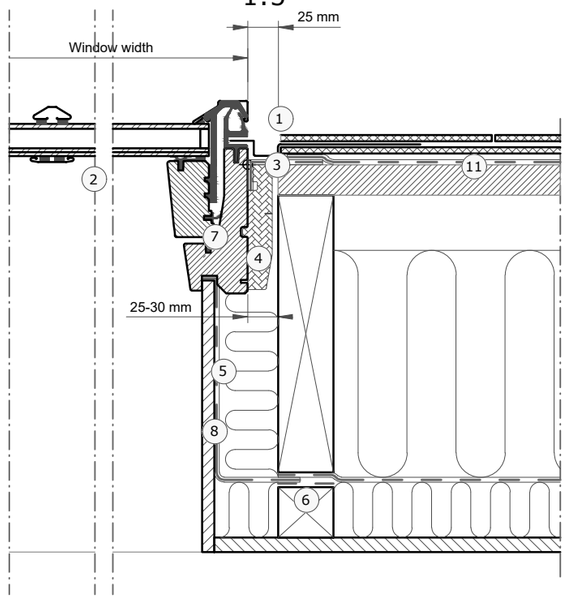

1. VELUX flashing (EDU 20°-65°)
2. VELUX window (GCL 20°-65°)
3. VELUX underfelt collar (BFX)
4. VELUX insulation frame (Pre-installed on GCL)
5. VELUX vapour barrier (BBX)
6. VELUX vapour barrier tape (BBX)
7. Gasket on BBX in window rebate
8. Lining (non - VELUX)
9. Sarking board (Non VELUX)
10. Trimmer where necessary (Non VELUX)
11. Felt/breather membrane (Non VELUX)

Roof covering:

Slates
Max 2x8 mm



VELUX Products:

GCL
20°-65°



EDU
20°-65°



BFX



BBX



VELUX window sizes:

Size	Width (mm)
CC--	550
FC--	660
MC--	780
PC--	942
SC--	1140


Size	Height (mm)
-K04	978
-K06	1178
-K08	1398
-K10	1600

© VELUX GROUP ® VELUX, VELUX logo are registered trademarks

VELUX

File name: GCL + EDU DRAFT2

Drawing no.:---		SCo: ---	
Create date: 16.12.22	Rev. date:	Format: A3	Scale: 1:5

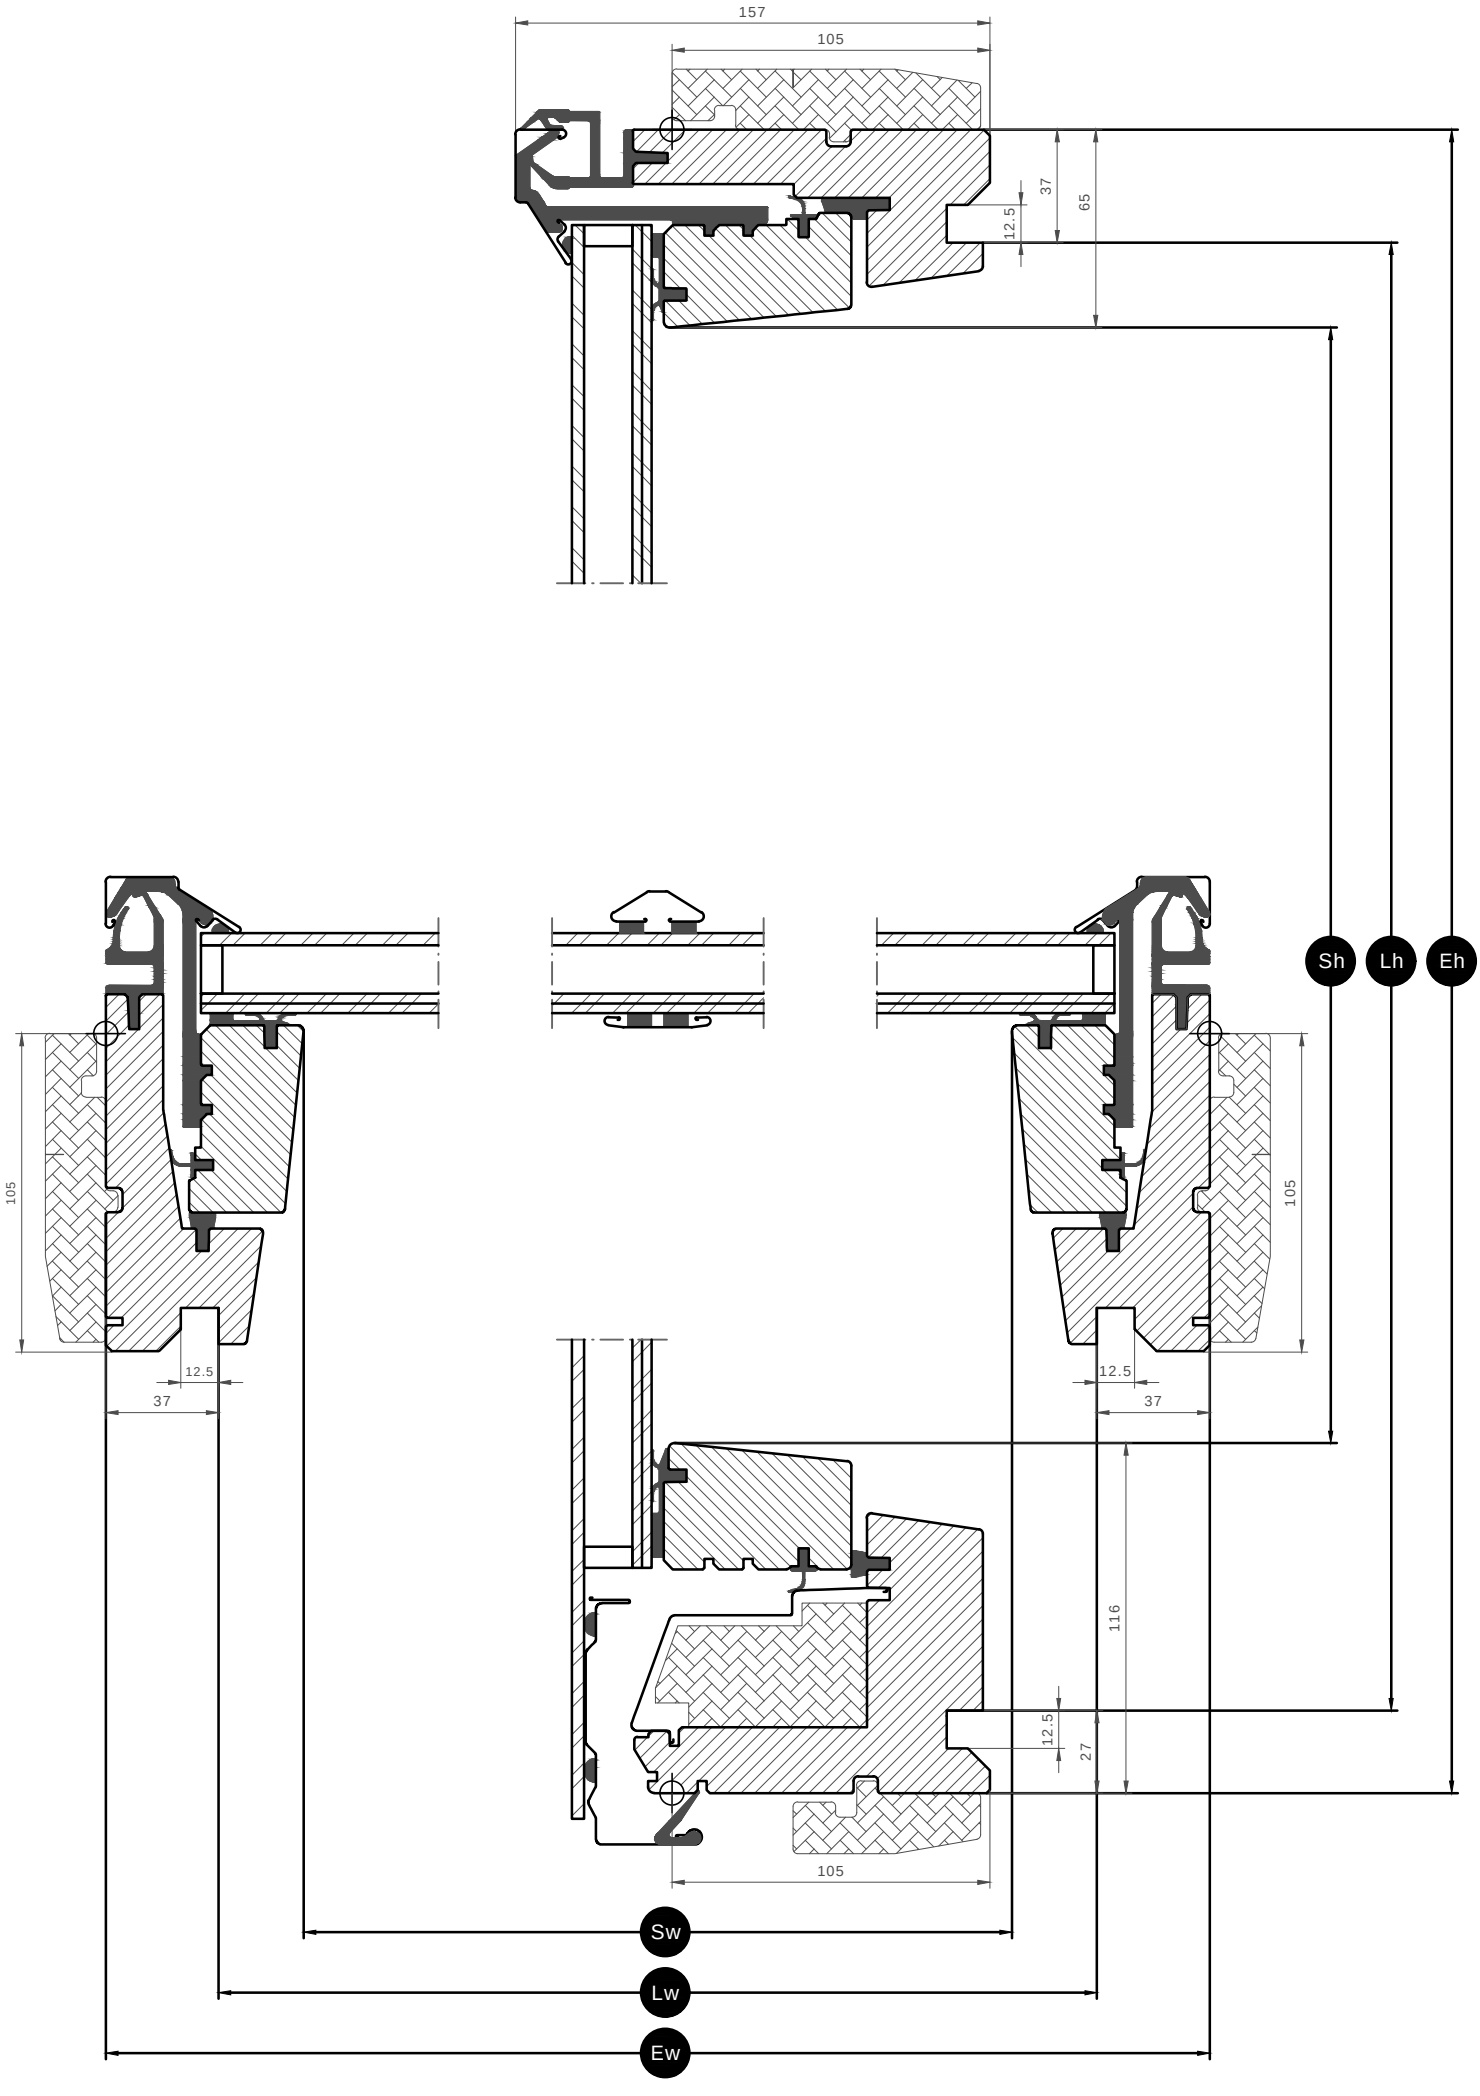
157
105
37
65
12.5
105
105
12.5
37
12.5
37
116
12.5
27
105
Sh
Lh
Eh
Sw
Lw
Ew