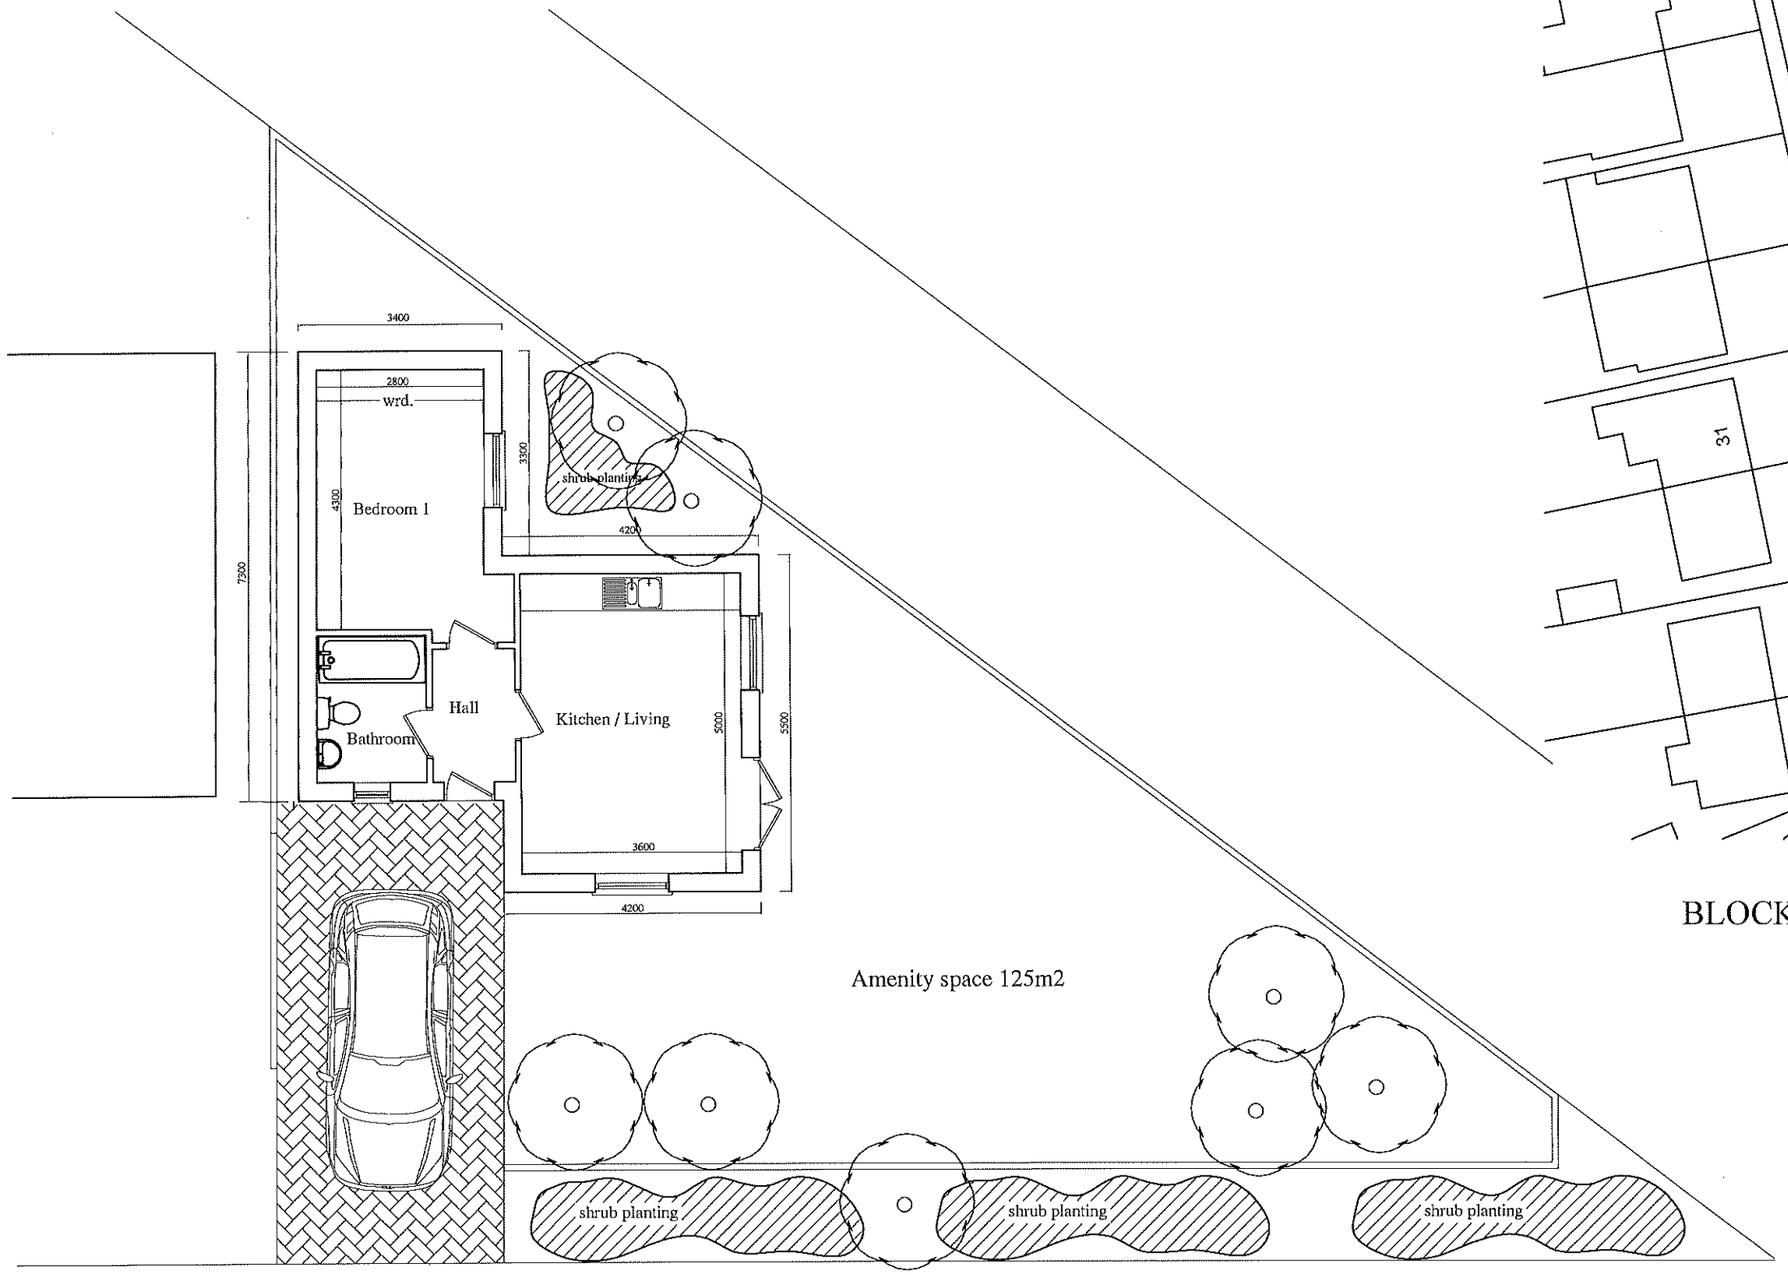


ARGYLE STREET

SITE PLAN Scale - 1:100

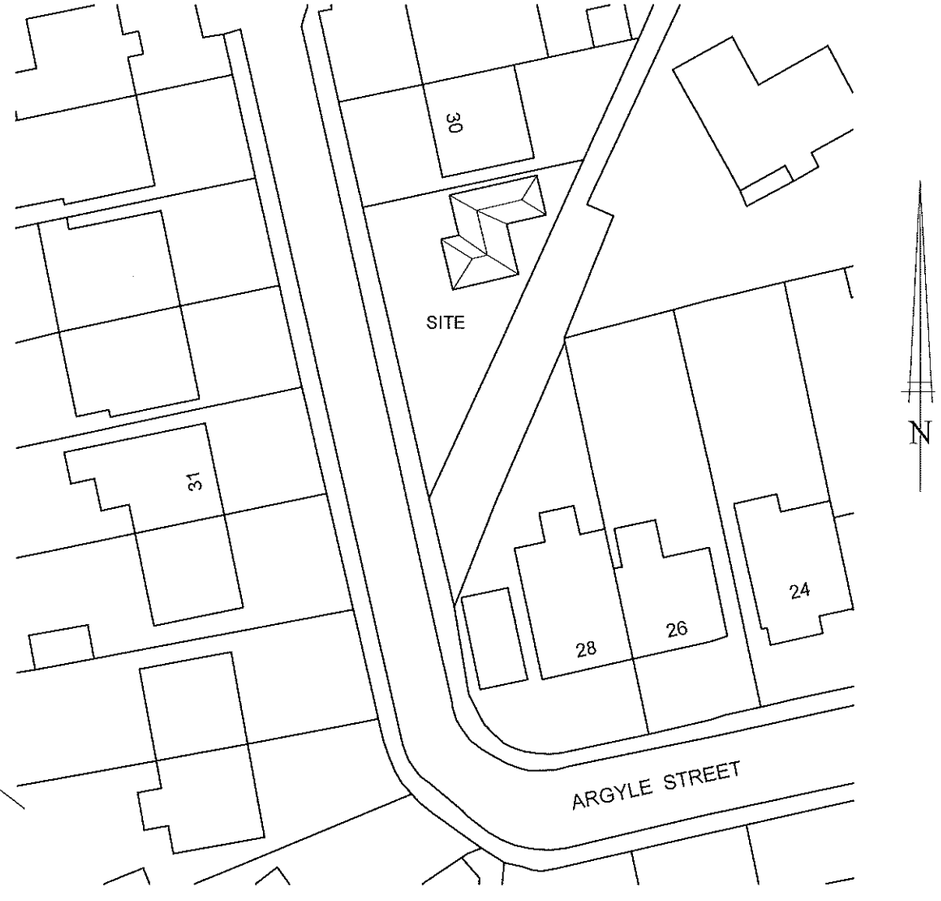


BLOCK PLAN Scale - 1:500

Rev.A. House Type re-designed. 10.06.23

| Description | Rev | Date |
|---|---|---|

NTR Design & Build Limited

NTR Design & Build limited
Waterside, Derby Road
Swanwick
Derbys DE55 1AD
Telephone 07966 432317
Email - ntrdesign@btinternet.com

Project Title
LAND ADJACENT 30 ARGYLE STREET,
LANGLEY MILL, NOTTS. NG16 4ET

Drawing
SITE PLAN
BLOCK PLAN

| Scale | Drawn By | Revision |
|---|---|---|
| 1:100 1:500 | NR | A. |

| Date | Drawing No |
|---|---|
| September 2022 | LC2/09/23 |

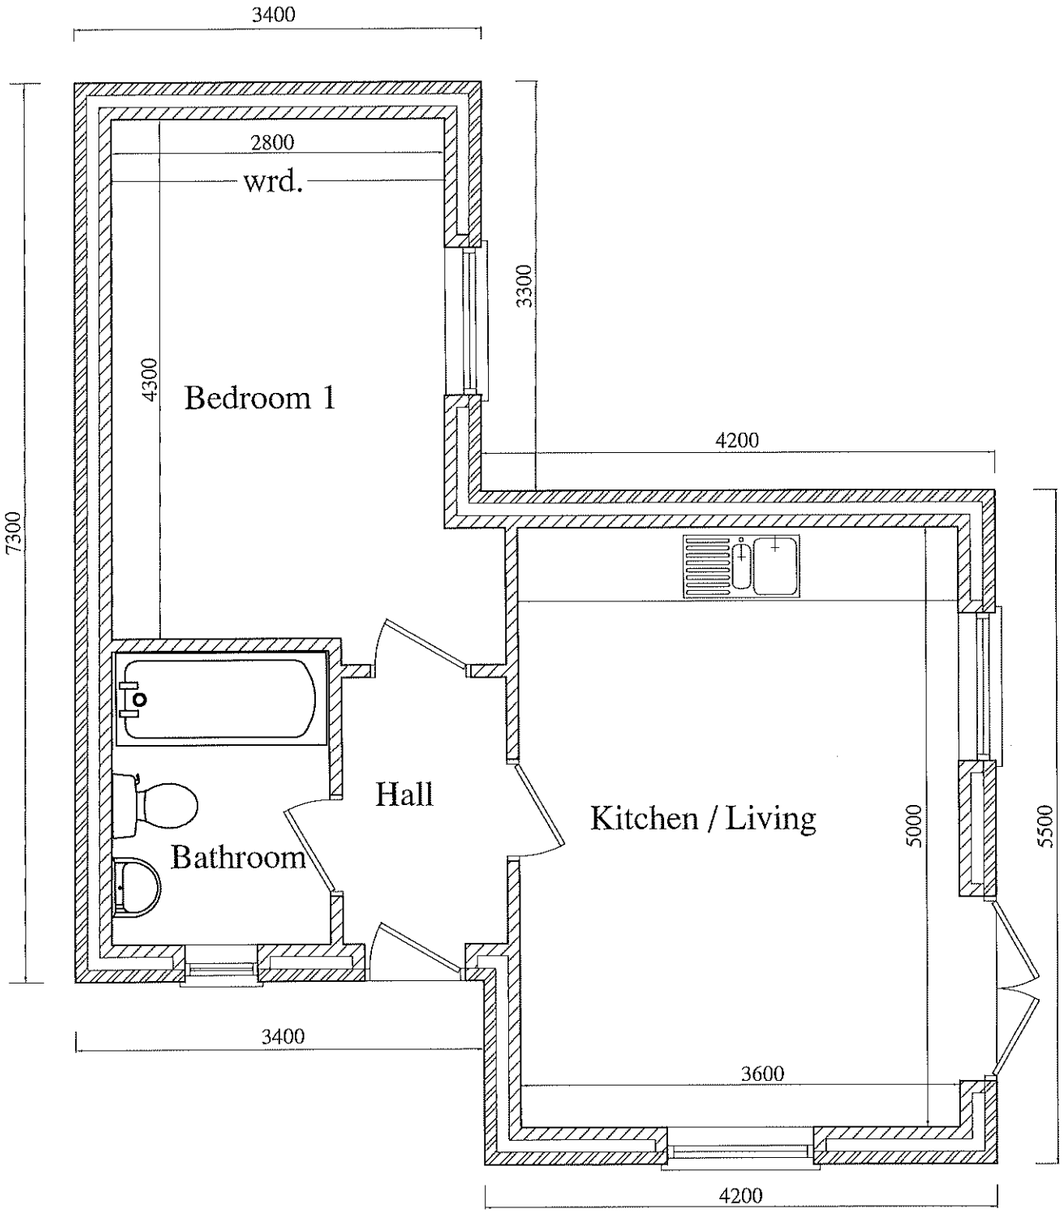


PROPOSED FLOOR PLAN

Rev.A. House Type re-designed. 10.06.23

| Description | Rev | Date |
|---|---|---|

NTR Design & Build Limited

NTR Design & Build limited
Waterside, Derby Road
Swanwick
Derbys DE55 1AD
Telephone 07966 432317
Email - ntrdesign@btinternet.com

Project Title
LAND ADJACENT 30 ARGYLE STREET,
LANGLEY MILL, NOTTS. NG16 4ET

Drawing
HOUSE TYPE FLOOR PLAN

| Scale | Drawn By | Revision |
|---|---|---|
| 1:100 | NR | A. |

| Date | Drawing No |
|---|---|
| September 2022 | LC21/09/23 |

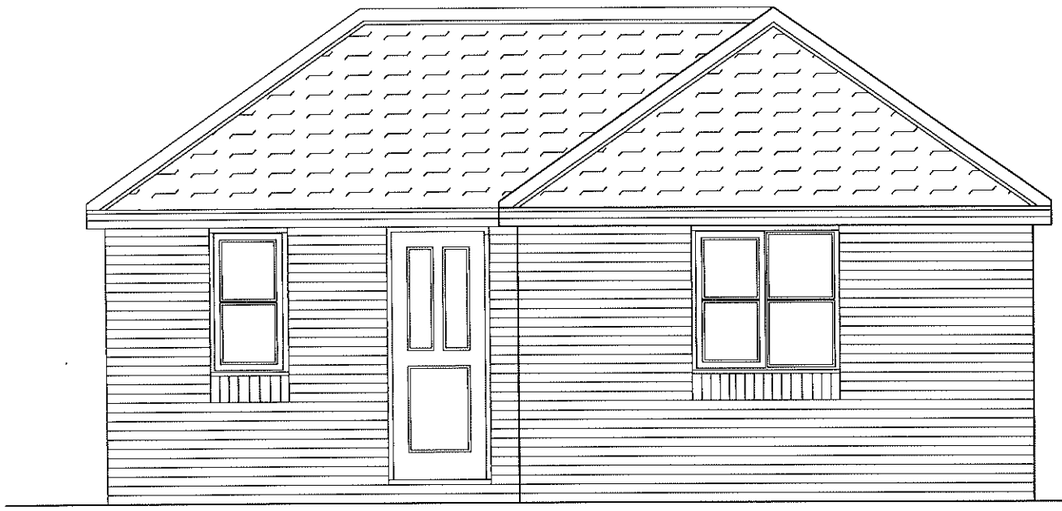

PROPOSED FRONT ELEVATION

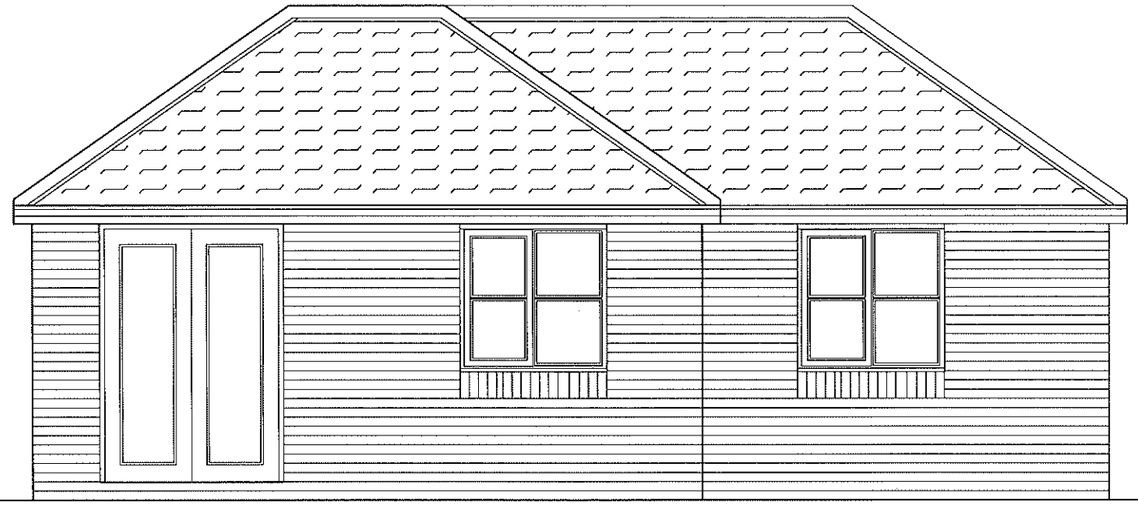

PROPOSED SIDE ELEVATION



PROPOSED REAR ELEVATION

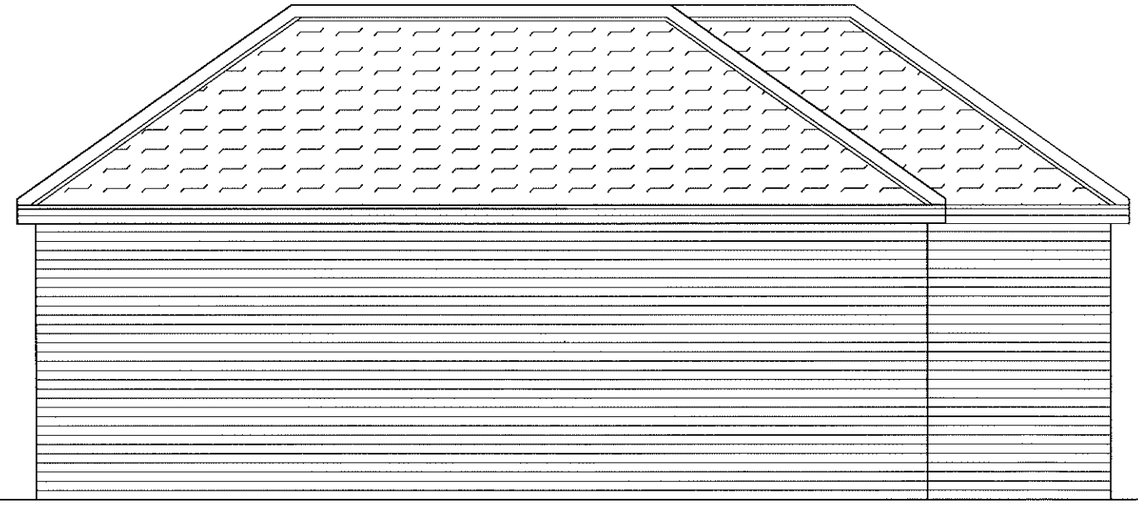

PROPOSED SIDE ELEVATION

| | |
|---|---|
| Project Title | LAND ADJACENT 30 ARGYLE STREET, LANGLEY MILL, NOTTS. NG16 4ET |
| Drawing | HOUSE TYPE ELEVATIONS |
| Scale: 1:100 | Drawn By: NR — Revision: |
| Date: September 2022 | Drawing No: LC12/09/23 |