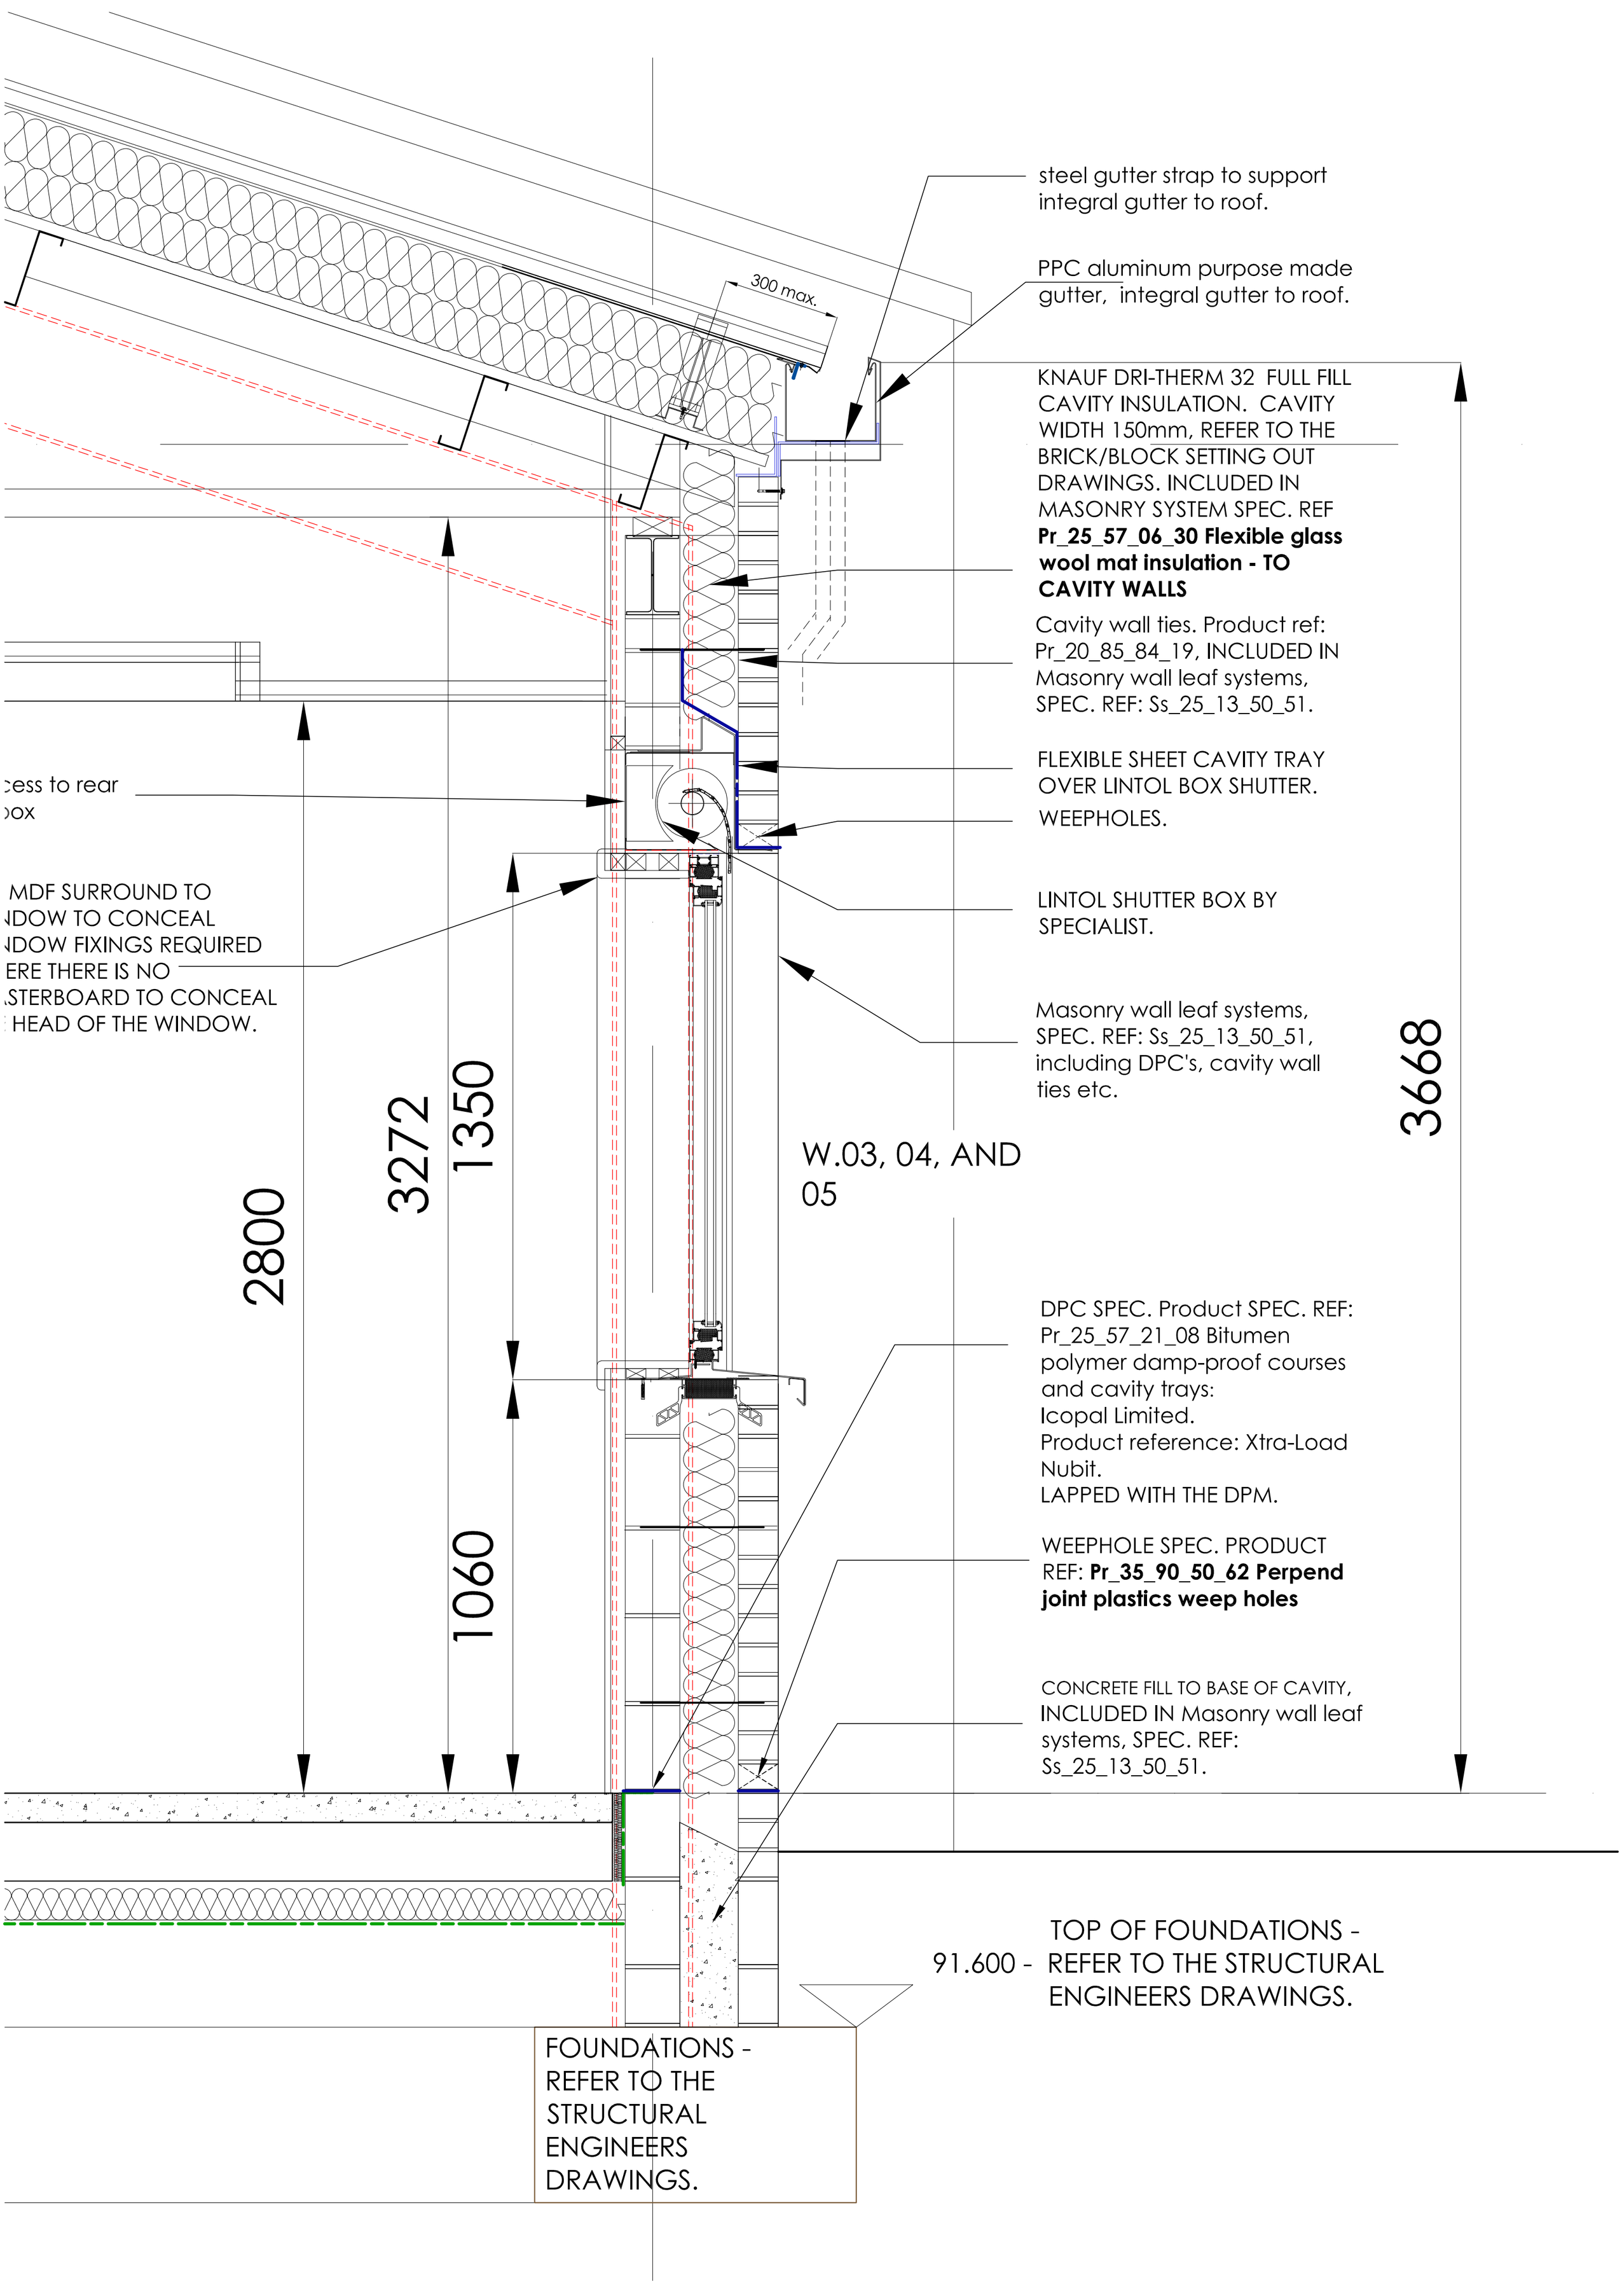
steel gutter strap to support integral gutter to roof.
PPC aluminum purpose made gutter, integral gutter to roof.
300 max.
KNAUF DRI-THERM 32 FULL FILL CAVITY INSULATION. CAVITY WIDTH 150mm, REFER TO THE BRICK/BLOCK SETTING OUT DRAWINGS. INCLUDED IN MASONRY SYSTEM SPEC. REF **Pr_25_57_06_30 Flexible glass wool mat insulation - TO CAVITY WALLS**
Cavity wall ties. Product ref: Pr_20_85_84_19, INCLUDED IN Masonry wall leaf systems, SPEC. REF: Ss_25_13_50_51.
FLEXIBLE SHEET CAVITY TRAY OVER LINTOL BOX SHUTTER.
WEEPHOLES.
LINTOL SHUTTER BOX BY SPECIALIST.
Masonry wall leaf systems, SPEC. REF: Ss_25_13_50_51, including DPC's, cavity wall ties etc.
cess to rear
box
MDF SURROUND TO NDOW TO CONCEAL NDOW FIXINGS REQUIRED ERE THERE IS NO STERBOARD TO CONCEAL HEAD OF THE WINDOW.
2800
3272
1350
W.03, 04, AND 05
3668
1060
DPC SPEC. Product SPEC. REF: Pr_25_57_21_08 Bitumen polymer damp-proof courses and cavity trays:
Icopal Limited.
Product reference: Xtra-Load Nubit.
LAPPED WITH THE DPM.
WEEPHOLE SPEC. PRODUCT REF: **Pr_35_90_50_62 Perpend joint plastics weep holes**
CONCRETE FILL TO BASE OF CAVITY, INCLUDED IN Masonry wall leaf systems, SPEC. REF: Ss_25_13_50_51.
TOP OF FOUNDATIONS - REFER TO THE STRUCTURAL ENGINEERS DRAWINGS.
91.600 -
FOUNDATIONS - REFER TO THE STRUCTURAL ENGINEERS DRAWINGS.