

THIS DRAWING AND SPECIFICATIONS ARE THE PROPERTY OF THE PERFORMANCE WINDOW GROUP. THEY ARE ISSUED IN STRICT CONFIDENCE AND SHALL NOT BE REPRODUCED, COPIED OR USED AS THE BASIS FOR MANUFACTURING WITHOUT WRITTEN PERMISSION.

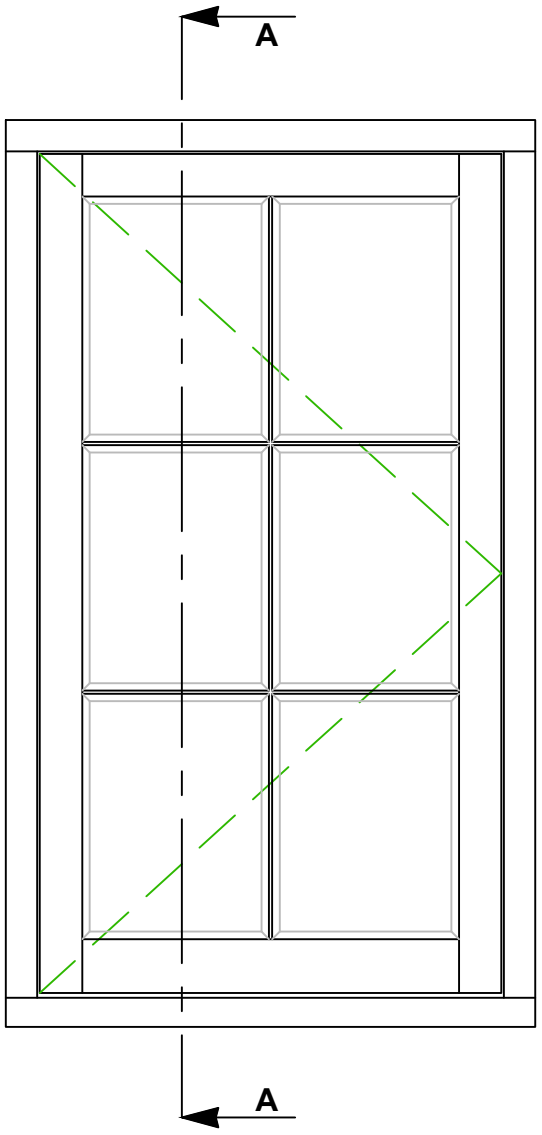

TYPICAL CASEMENT LAYOUT

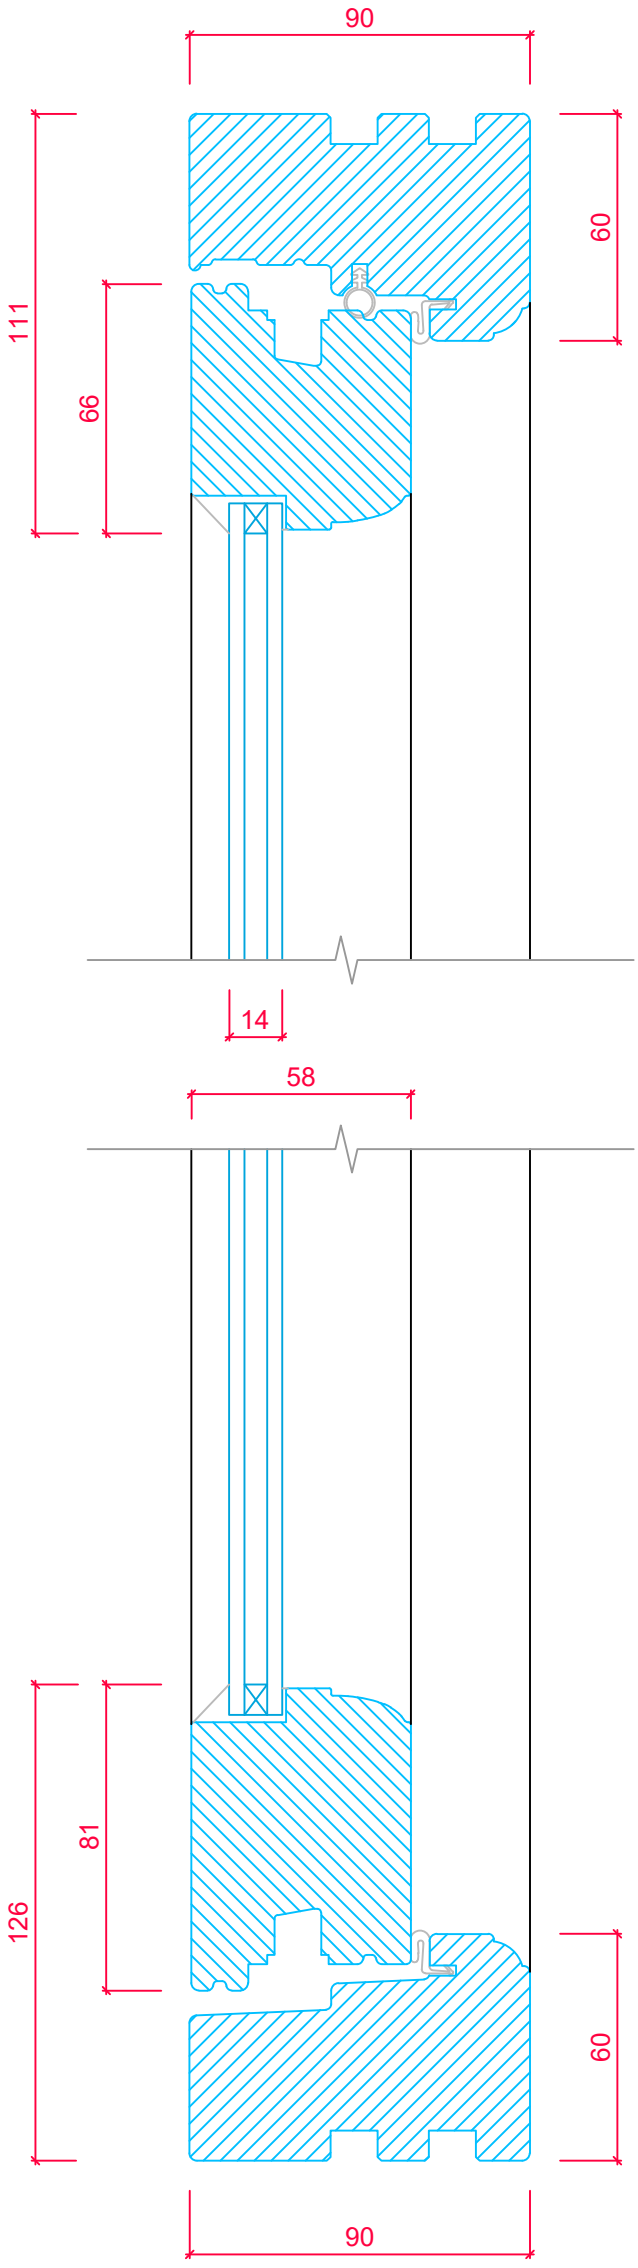

CASEMENT CROSS SECTION 'A-A'

TIMBER WINDOWS EST. 2004

TOLERANCES *UNLESS OTHERWISE SPECIFIED*	PRODUCT RANGE: FLUSH CASEMENT (*Ovolo*) 14mm Narrow Cavity Unit
ALL DIMENSIONS IN MM ALL LINEAR DIMENSIONS ±0.4 ALL ANGLE DIMENSIONS ±0.5' BREAK ALL SHARP EDGES 0.5	TITLE: VERTICAL SECTION DETAIL - TOP AND BOTTOM RAIL

DRAWN BY:	LH	DATE DRAWN:	01/08/2019	SCALE:	1:2, 1:10

ALL MEASUREMENTS ARE FINISHED DIMENSIONS IN MM. DO NOT SCALE DRAWING! Din A3