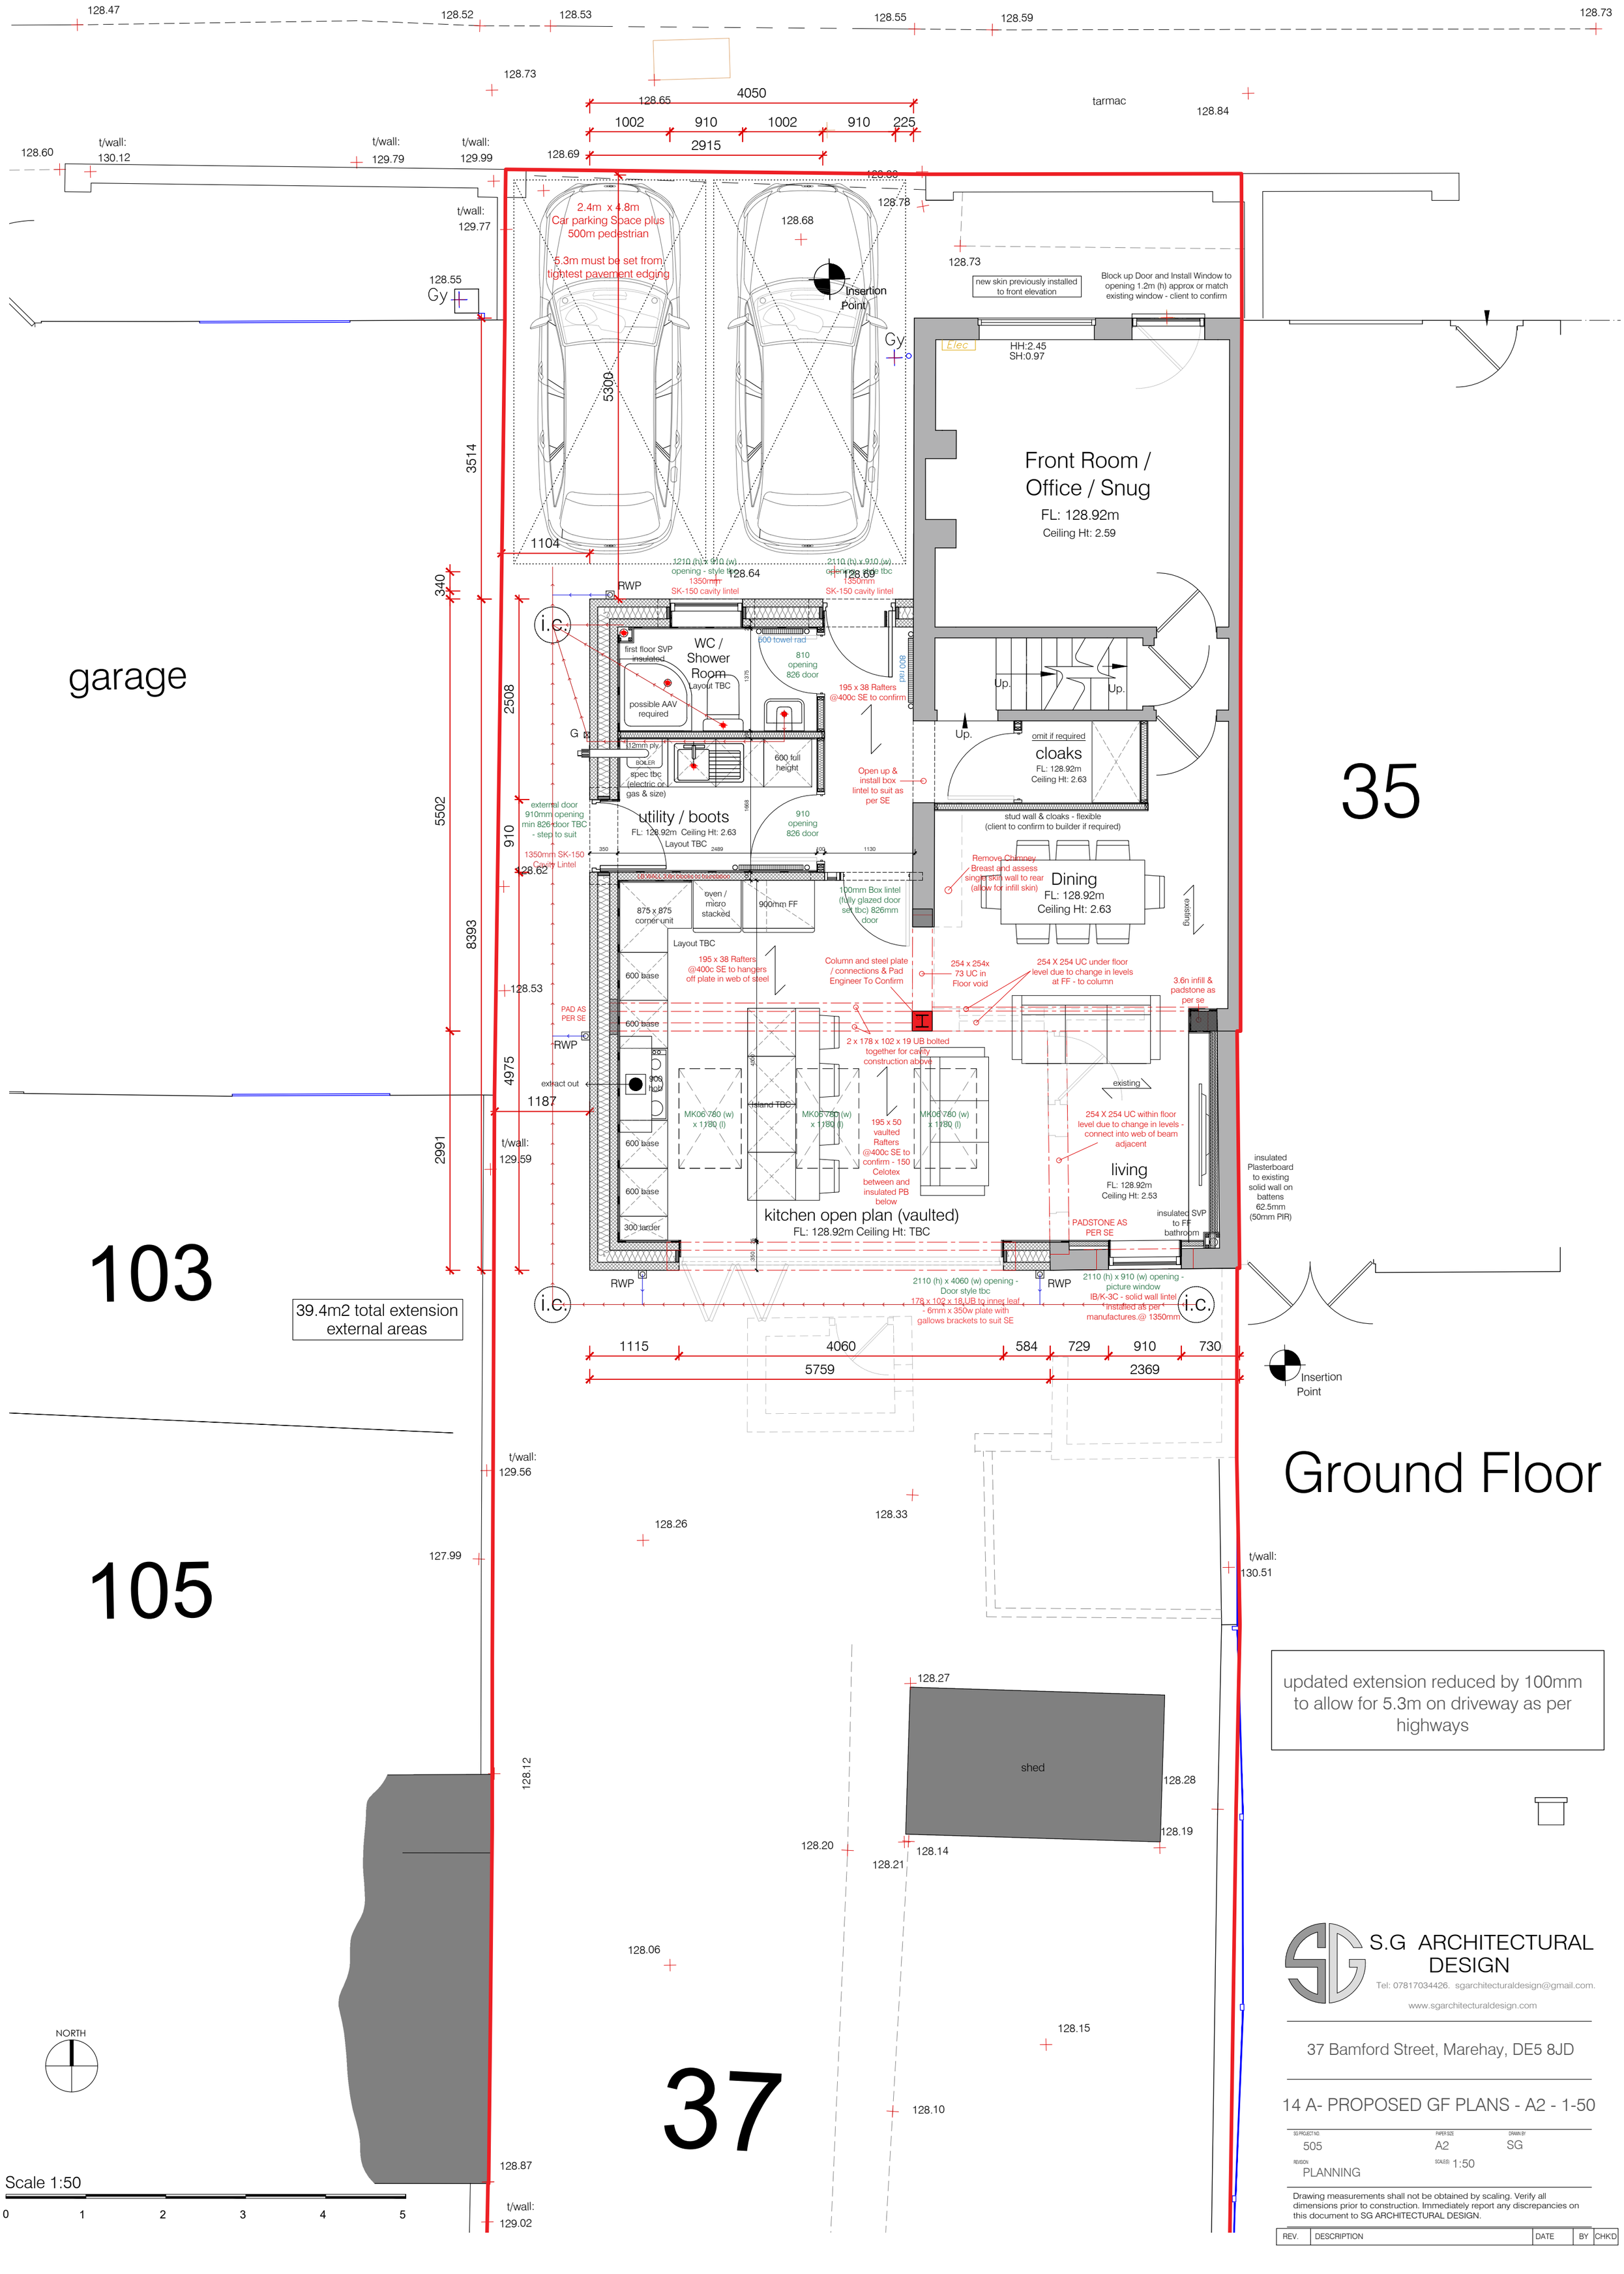

103

39.4m2 total extension external areas

105

37

35

Ground Floor

updated extension reduced by 100mm to allow for 5.3m on driveway as per highways

S.G ARCHITECTURAL DESIGN

Tel: 07817034426. sgarchitecturaldesign@gmail.com.

www.sgarchitecturaldesign.com

37 Bamford Street, Marehay, DE5 8JD

14 A- PROPOSED GF PLANS - A2 - 1-50

SG PROJECT NO.	PAPER SIZE	DRAWN BY
505	A2	SG
REVISION	SCALE(S)	
PLANNING	1:50	

Drawing measurements shall not be obtained by scaling. Verify all dimensions prior to construction. Immediately report any discrepancies on this document to SG ARCHITECTURAL DESIGN.

REV.	DESCRIPTION	DATE	BY	CHK'D