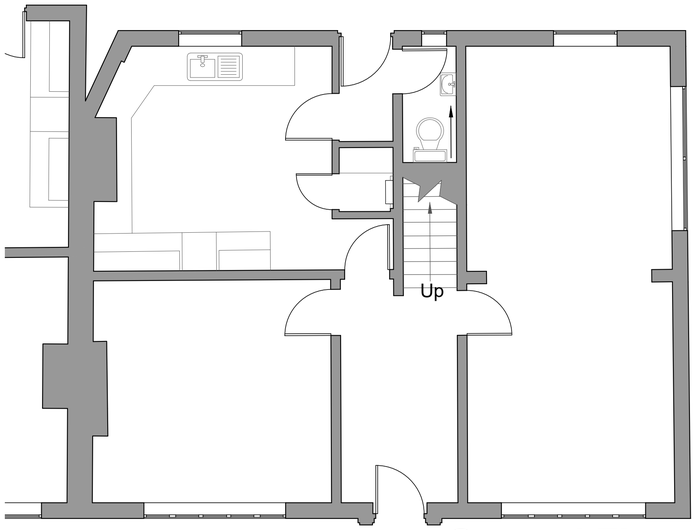

Ground Floor

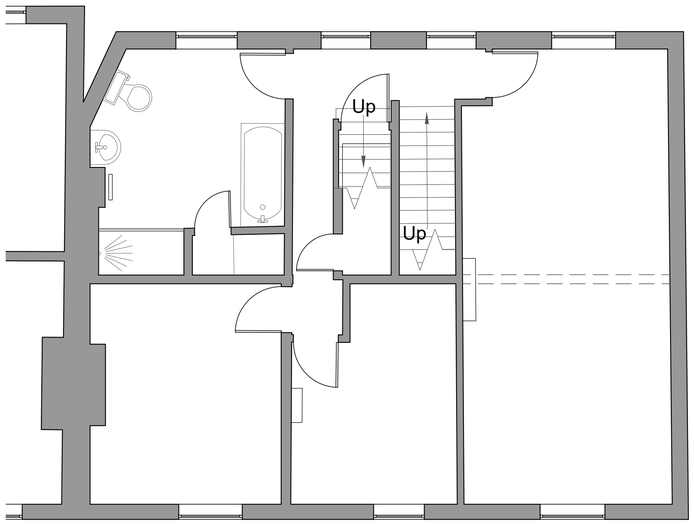

First Floor

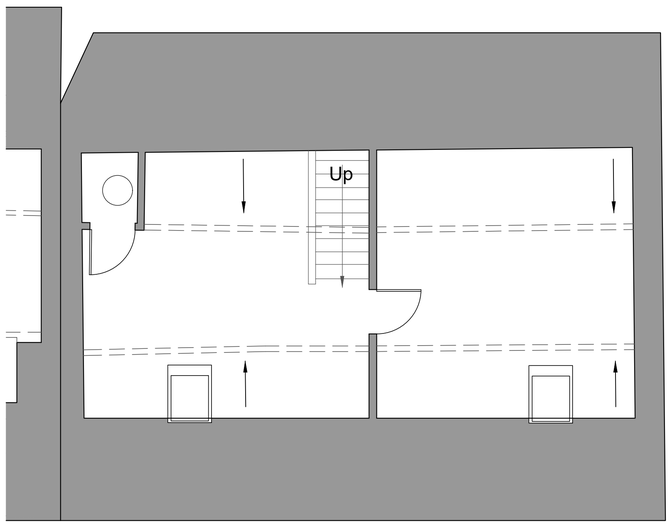

Second Floor



Front Elevation

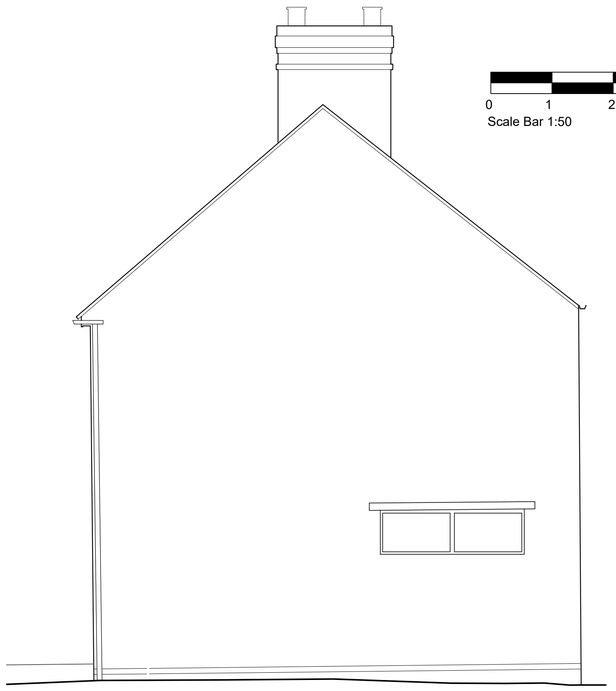

Side Elevation



Rear Elevation

NORTH

0 1 2 3 4 5

Scale Bar 1:50

NOTES

All dimensions must be checked on site.
Do not scale from this drawing.

revision: date: initial: items

DL DesignStudio

2 Broadway, Nottingham NG1 1PS
T: 0115 941 4440 E: info@dldesignstudio.co.uk W: www.dldesignstudio.co.uk
Chartered Institute of Architectural Technologists registered: no. M024831

CLIENT

DPPH Ltd

PROJECT

45-53 Mansfield Road
Alfreton.

DRAWING TITLE

Existing Plans & Elevations
for Nos. 51-53

☐ Preliminary	☐ Building Regs	☐ Construction
☒ Planning	☐ Tender	☐ As Built

SCALE	DATE	DRAWN	
1:50 @ A1	30.06.23	JCS	Chartered Institute of Architectural Technologists
DRG No. DL/520/102	REVISION	CHECKED	

A1