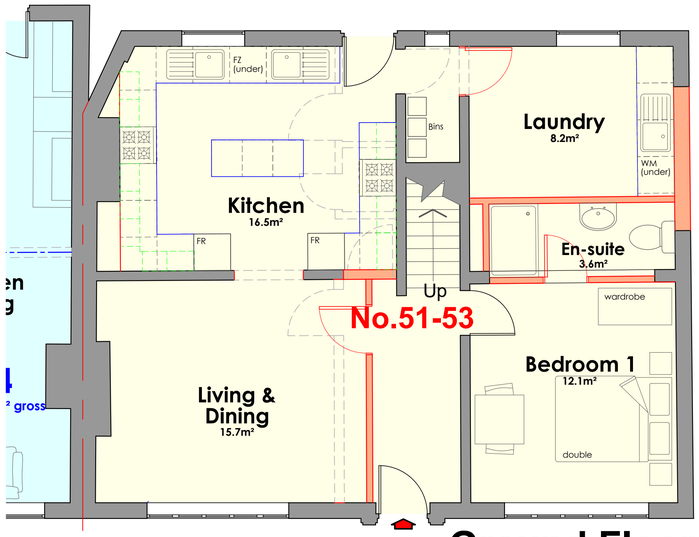

Ground Floor

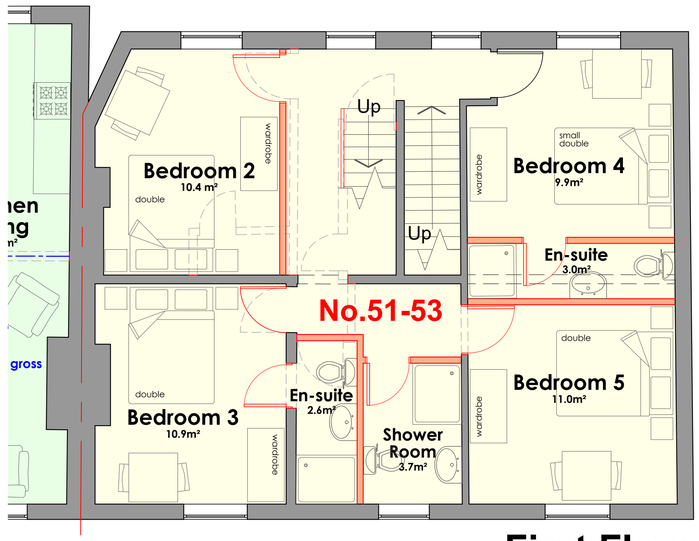

First Floor

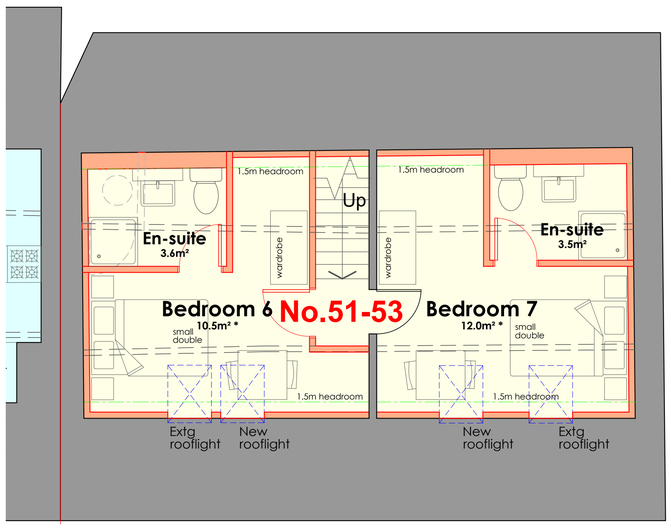

* floor space with height less than 1.5m disregarded.

Second Floor



No.51-53

Front Elevation

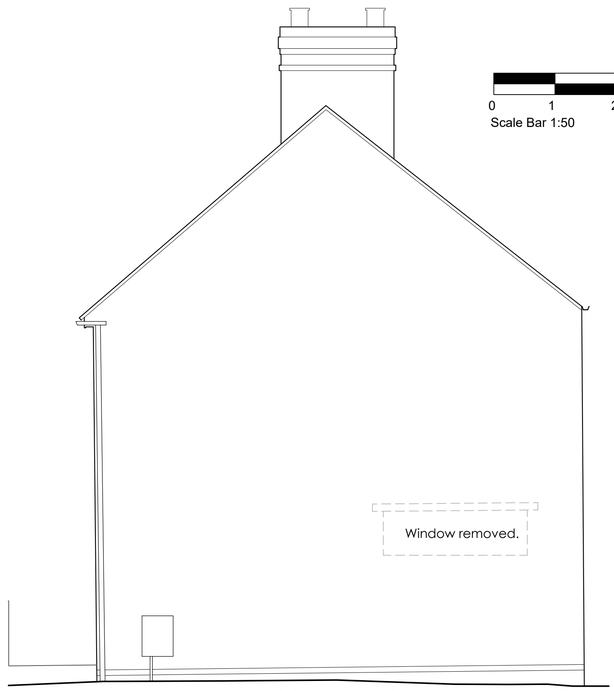

No.51-53

Side Elevation



No.51-53

Rear Elevation



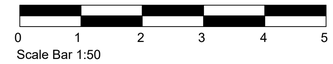

NOTES

All dimensions must be checked on site.
Do not scale from this drawing.

revision: date: initial: items

DL DesignStudio

2 Broadway, Nottingham NG1 1PS
T: 0115 941 4440 E: info@dldesignstudio.co.uk W: www.dldesignstudio.co.uk
Chartered Institute of Architectural Technologists registered: no. M024831

CLIENT
DPPH Ltd

PROJECT
45-53 Mansfield Road
Alfreton.

DRAWING TITLE
Proposed Plans & Elevations
for Nos. 51-53

☐ Preliminary	☐ Building Regs	☐ Construction
☒ Planning	☐ Tender	☐ As Built

SCALE	DATE	DRAWN
1:50 @ A1	12.06.23	JCS
DRG No. DL/520/207	REVISION	CHECKED

Chartered Institute of Architectural Technologists

A1