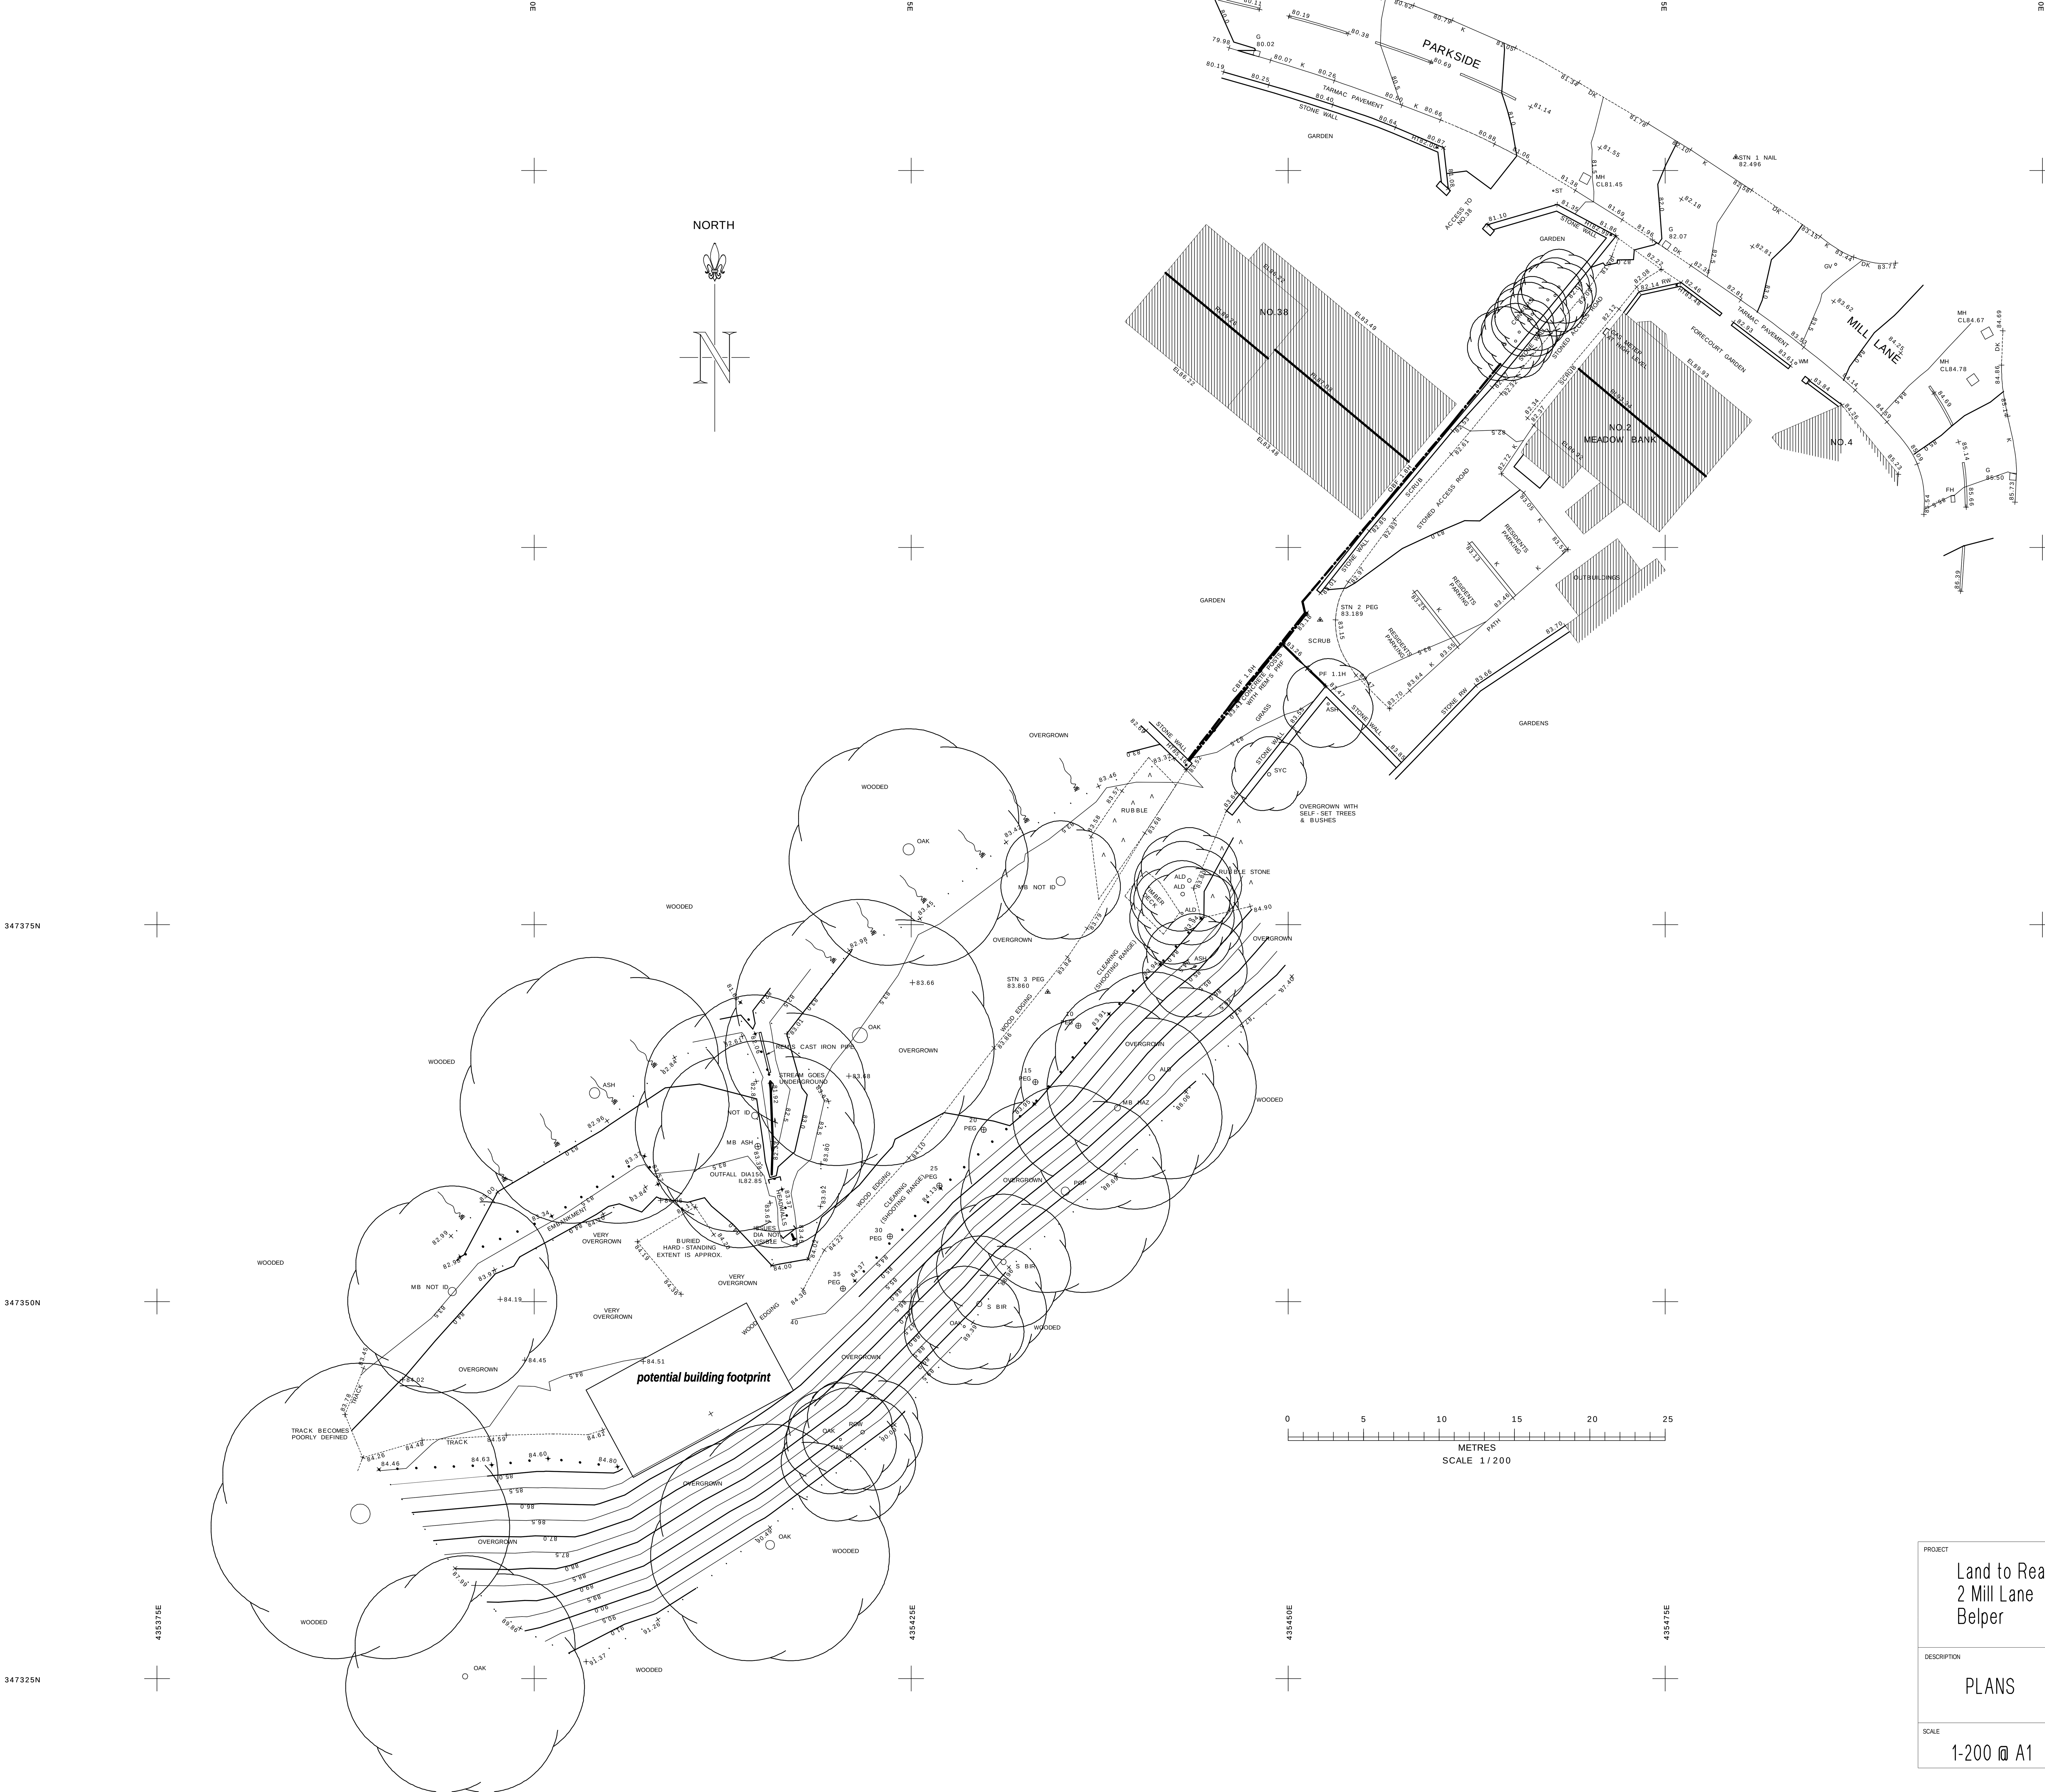

DATE | AMENDMENT | REV

DO NOT SCALE FROM THIS DRAWING. ALL DIMENSIONS AND LEVELS TO BE CHECKED ON SITE

THIS DRAWING © ALAN MCGOWAN ARCHITECTS

PROJECT

Land to Rear Meadowbank
2 Mill Lane
Belper

DESCRIPTION

PLANS **PROPOSED**

SCALE

1-200 @ A1

DATE

june 23

PROJECT NUMBER | DRAWING NUMBER

DE561LG-amc-3-xx-dr-A- 0014

STATUS

OUTLINE PLANNING

Alan McGowan Architects Ltd
Chartered Architects RIBA
BRIDGE HOUSE LONG EATON NOTTINGHAM NG10 1NL TEL:0115 8758021 info@alanmcgowan.co.uk