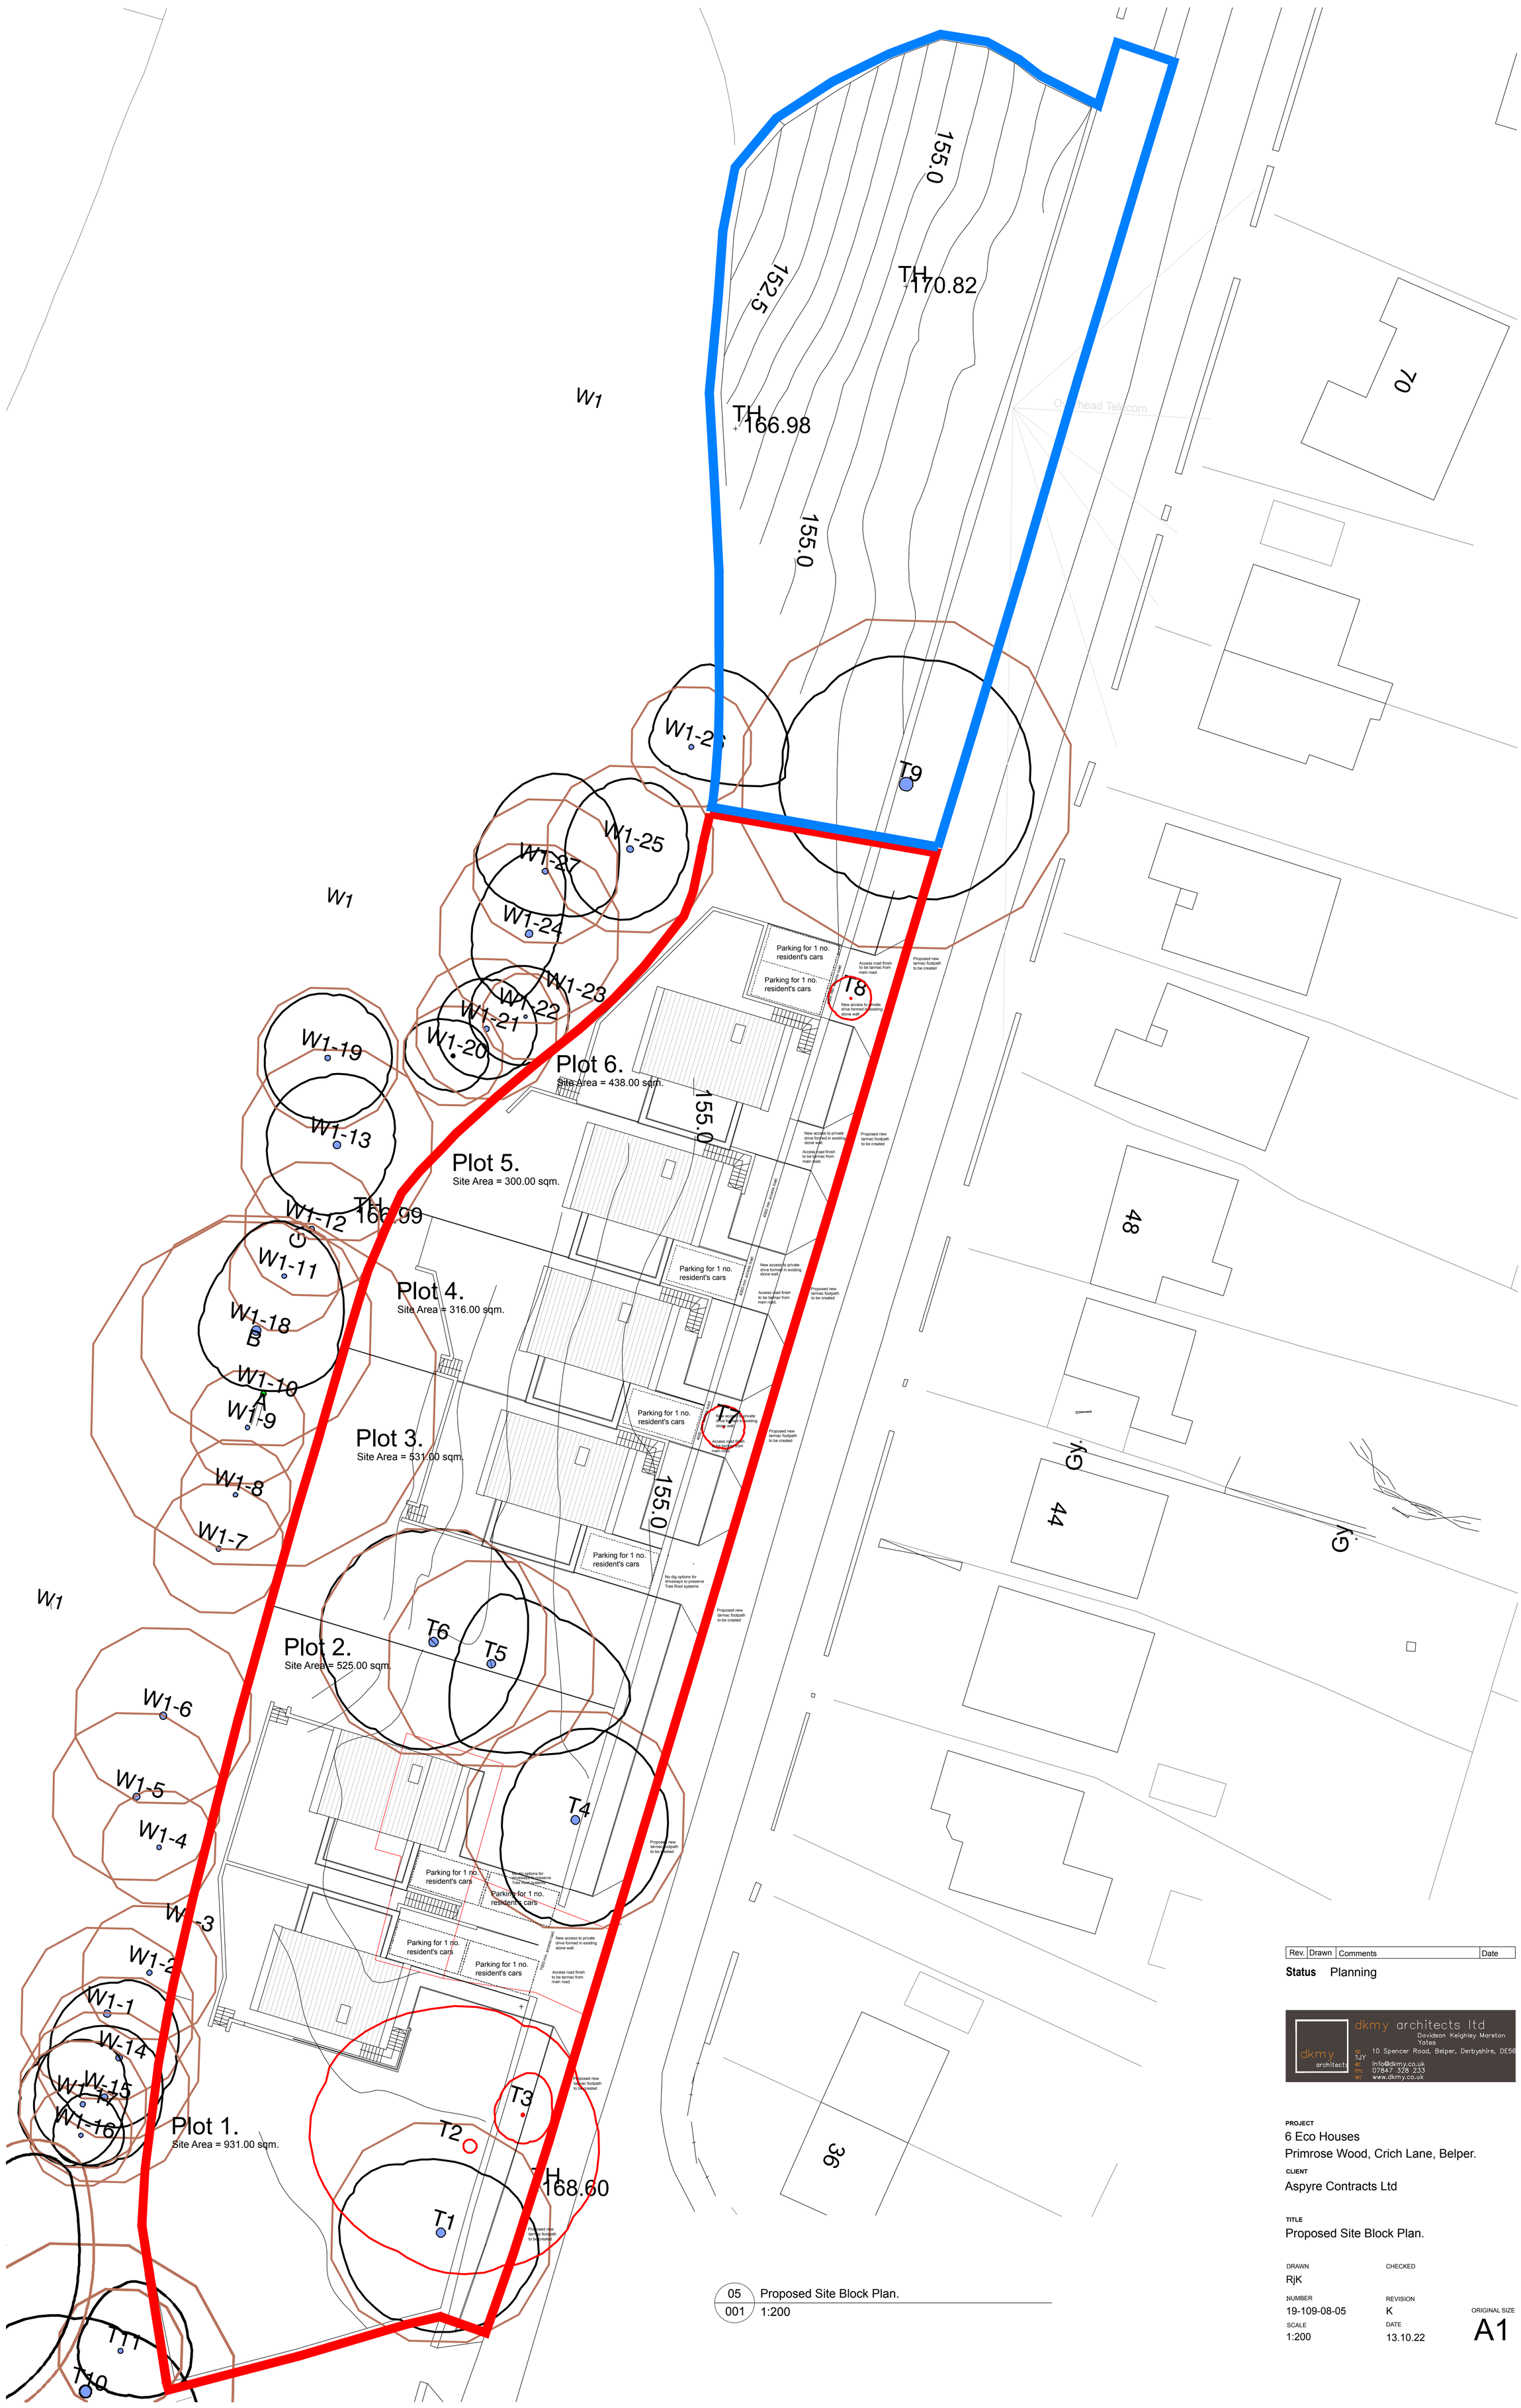


05 001 Proposed Site Block Plan. 1:200

Rev.	Drawn	Comments	Date

Status Planning

dkmy architects ltd
Davidson Keighley Marston Yates
10 Spencer Road, Belper, Derbyshire, DE56 1JY
e: info@dkmy.co.uk
m: 07847 328 233
w: www.dkmy.co.uk

PROJECT
6 Eco Houses
Primrose Wood, Crich Lane, Belper.

CLIENT
Aspyre Contracts Ltd

TITLE
Proposed Site Block Plan.

DRAWN	CHECKED	
RjK		
NUMBER	REVISION	ORIGINAL SIZE
19-109-08-05	K	A1
SCALE	DATE	
1:200	13.10.22	