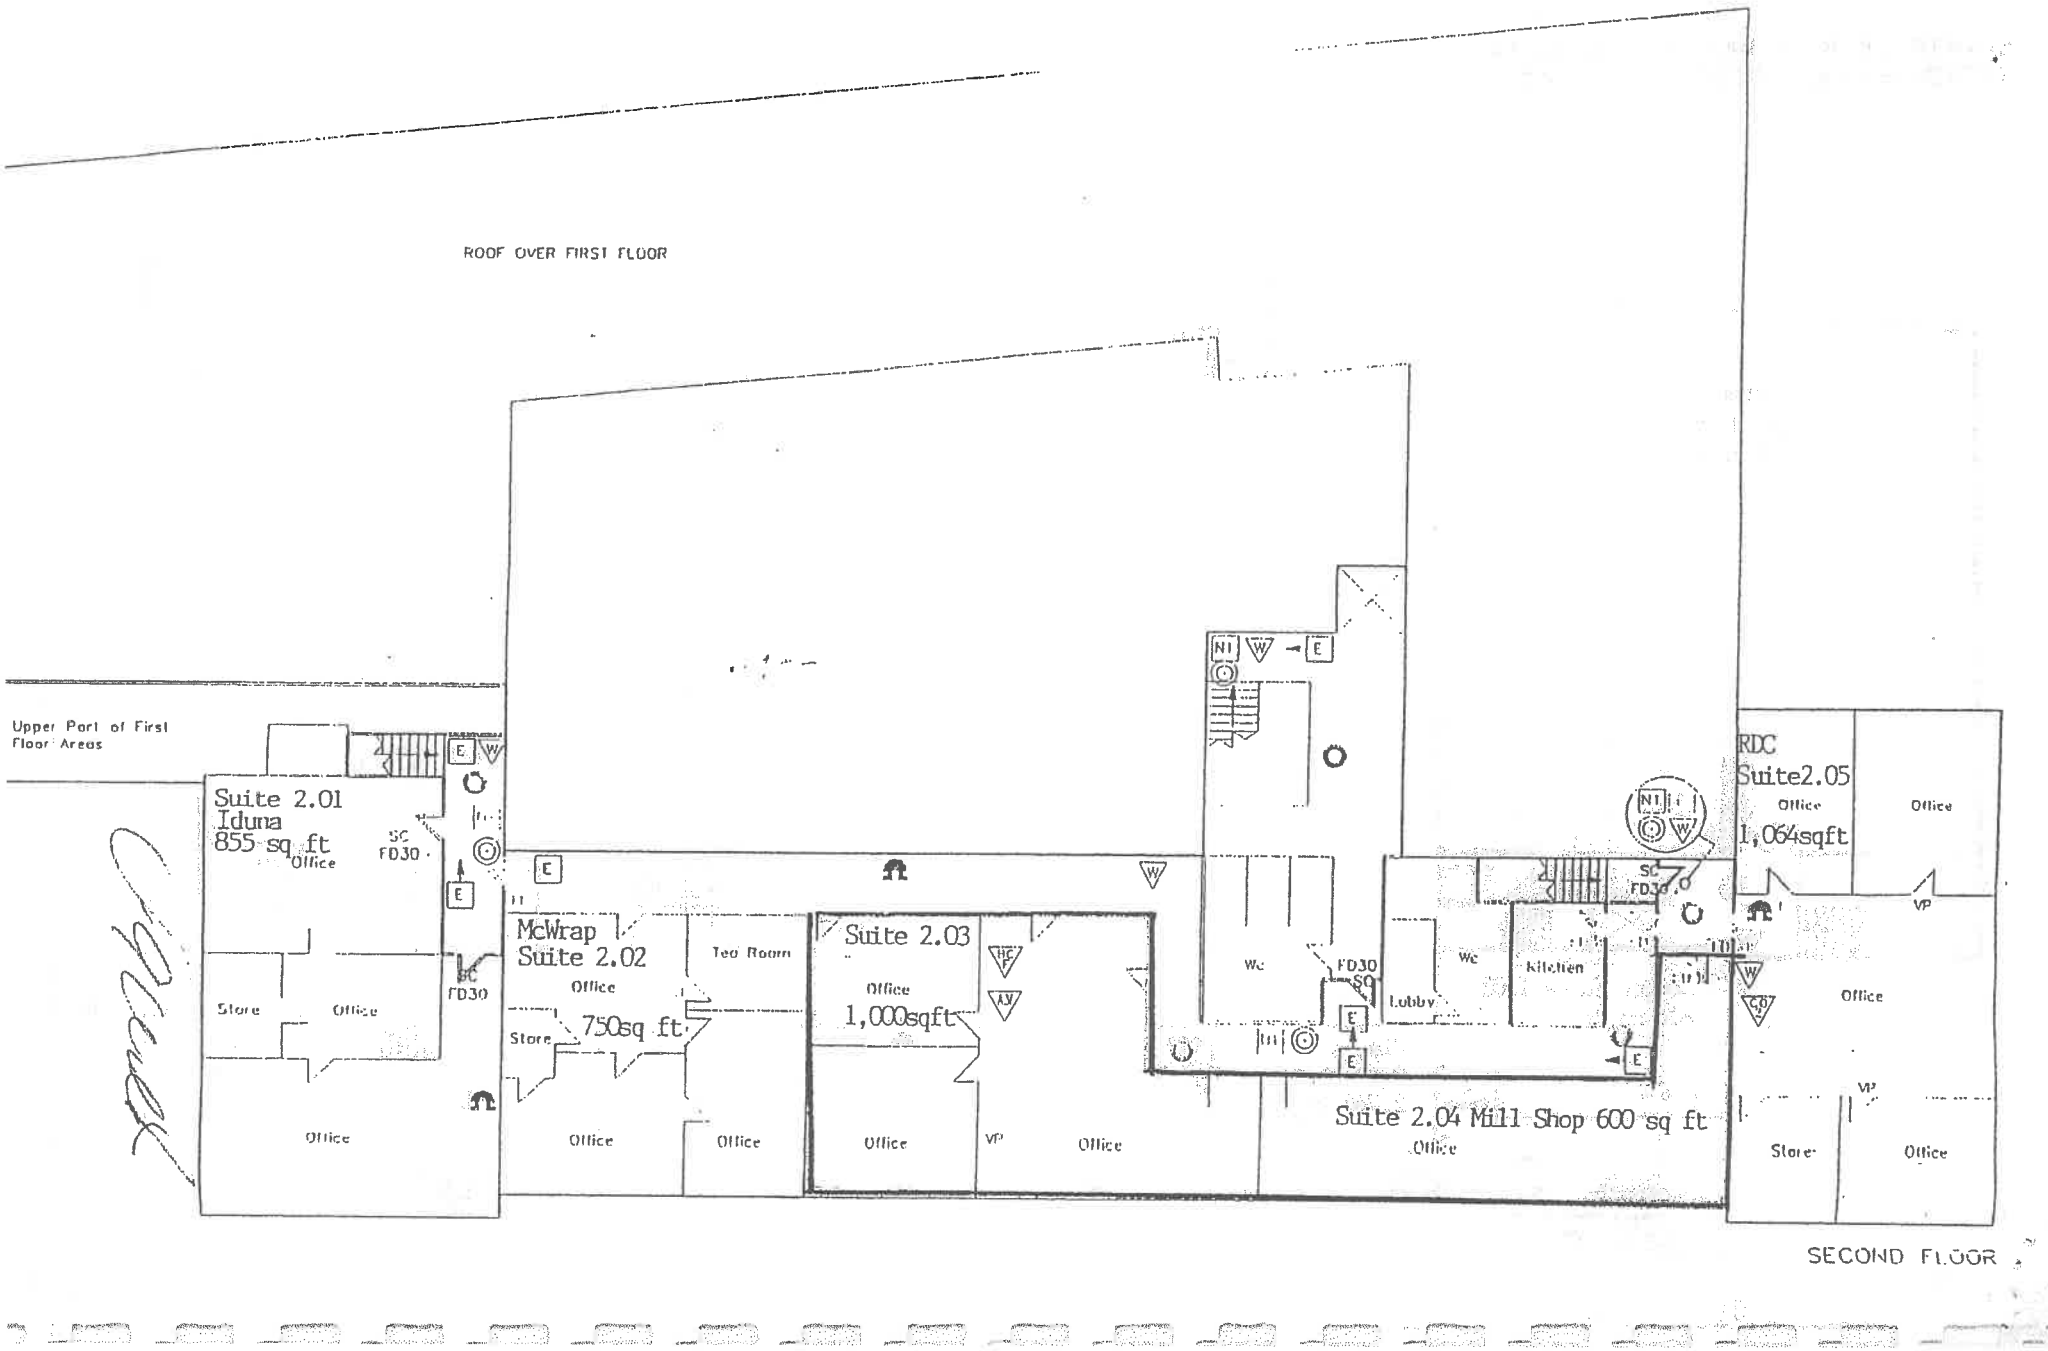
ROOF OVER FIRST FLOOR
Upper Part of First Floor Areas
Suite 2.01
Iduna
855 sq ft
Office
SC FD30
Store
Office
Office
McWrap
Suite 2.02
Office
750sq ft
Store
Tea Room
Office
Office
Suite 2.03
Office
1,000sqft
Office
Office
VP
Wc
FD30 SC
Lobby
Wc
Kitchen
Suite 2.04 Mill Shop 600 sq ft
Office
RDC
Suite2.05
Office
1,064sqft
Office
VP
Office
VP
Store
Office
SECOND FLOOR