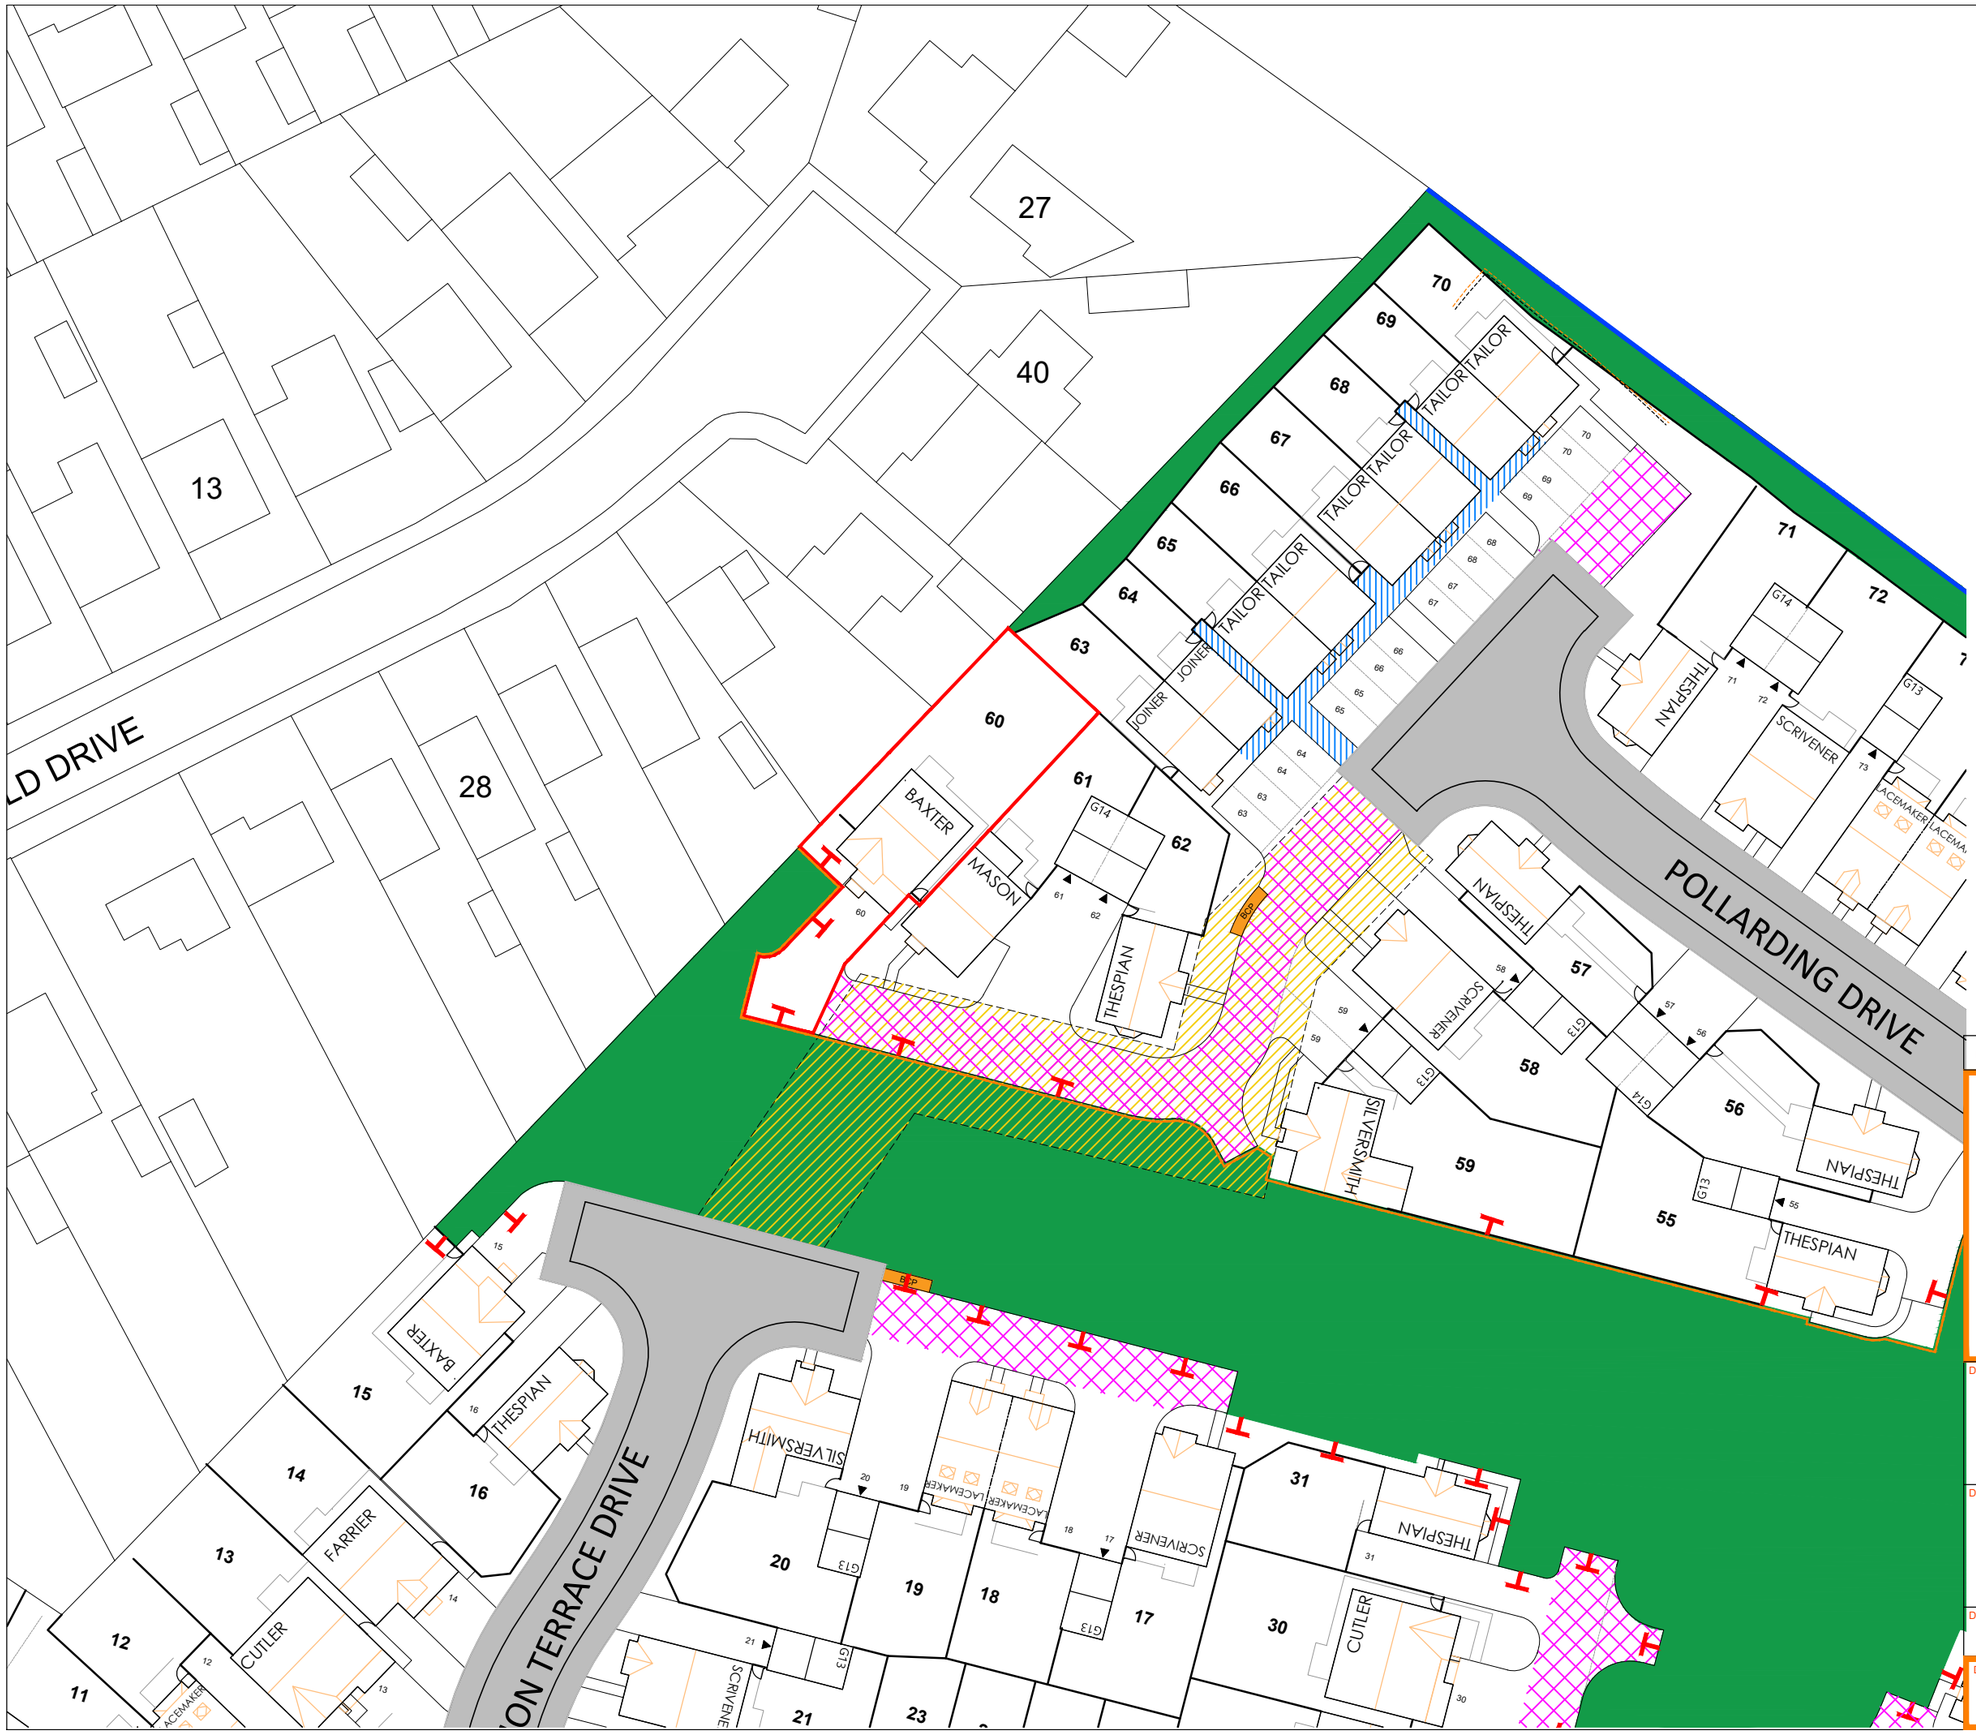

Key

- Conveyed Land boundary
- 'T' Mark Indicates Open Space
- Management Company for P.O.S.
- Sewer Easement
- Adoptable highway
- Bin Collection Point
- Shared Driveway
- Shared Pathway
- HA Rent
- HA Shared Ownership
- Existing site feature boundary
- Bellway AsBuilt Fenceline
- 300mm ransom strip
- 600mm High Timber knee rail fence

N

Rev.	Description	Date

Bellway

Bellway Homes (EM) Ltd, 3 Romulus Court,
Meridian East, Meridian Business Park,
Braunstone Town, Leicester, LE19 1YG
Tel: 0116 282 0400 Fax: 0116 282 0407

Development
Coppice Farm
Ripley

Drawing Title
Conveyance Plan
Plot 60

Date	Scale	Drawn
July 2021	1:500 @ A3	CAL

Dwg. Ref.	Rev.
PC-CFRY-001-P60	