Notated dimensions and/or levels to be used only.
No assumptions are to be made regarding this drawing.

IMPORTANT : DO NOT SCALE FROM THIS DRAWING

NOTES

Refer to drawing Drg. –/07 for general structural notes.

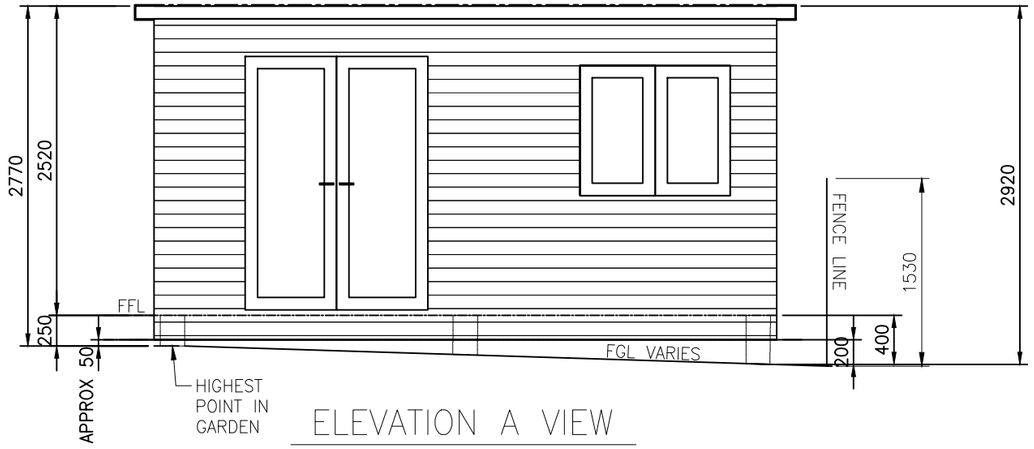

ELEVATION A VIEW

SCALE 1:50

FFL – DENOTES FINISHED FLOOR LEVEL.
FGL – DENOTES FINISHED GROUND LEVEL.

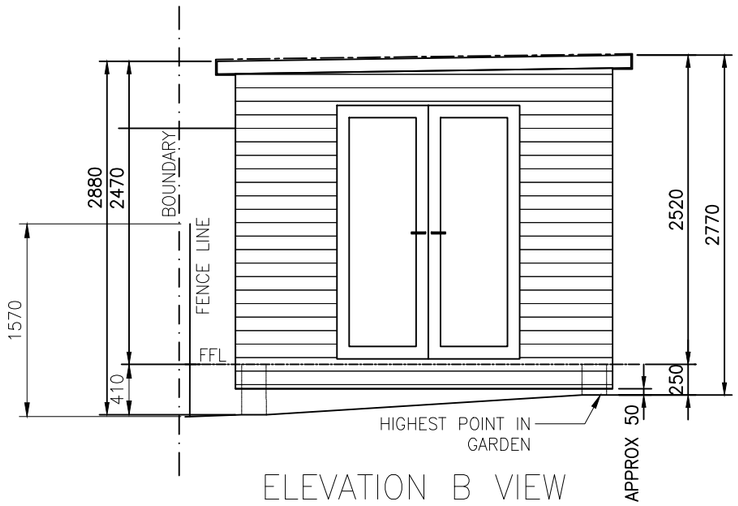

ELEVATION B VIEW

SCALE 1:50

FFL – DENOTES FINISHED FLOOR LEVEL.
FGL – DENOTES FINISHED GROUND LEVEL.

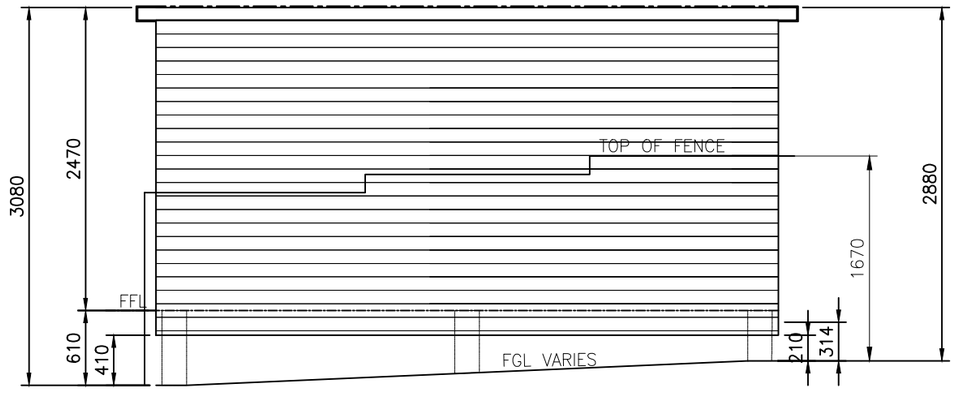

ELEVATION C VIEW

SCALE 1:50

FFL – DENOTES FINISHED FLOOR LEVEL.
FGL – DENOTES FINISHED GROUND LEVEL.

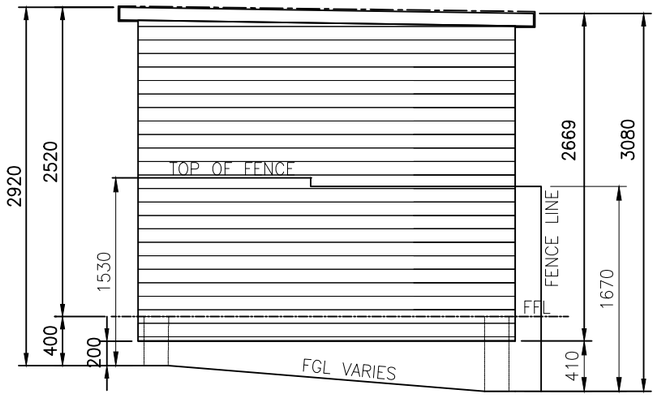

ELEVATION D VIEW

SCALE 1:50

FFL – DENOTES FINISHED FLOOR LEVEL.
FGL – DENOTES FINISHED GROUND LEVEL.

ref	date	revision
Adress	24 TAVISTOCK AVENUE DE5 3SE RIPLEY	
Title	GARDEN ROOM / HOME GYM ELEVATION VIEWS	
Drn AZ	Date OCT 2025	
Scale AS NOTED AT A3 (or as shown)	Current Rev A	
DRG. No. 01_SHEET 2		