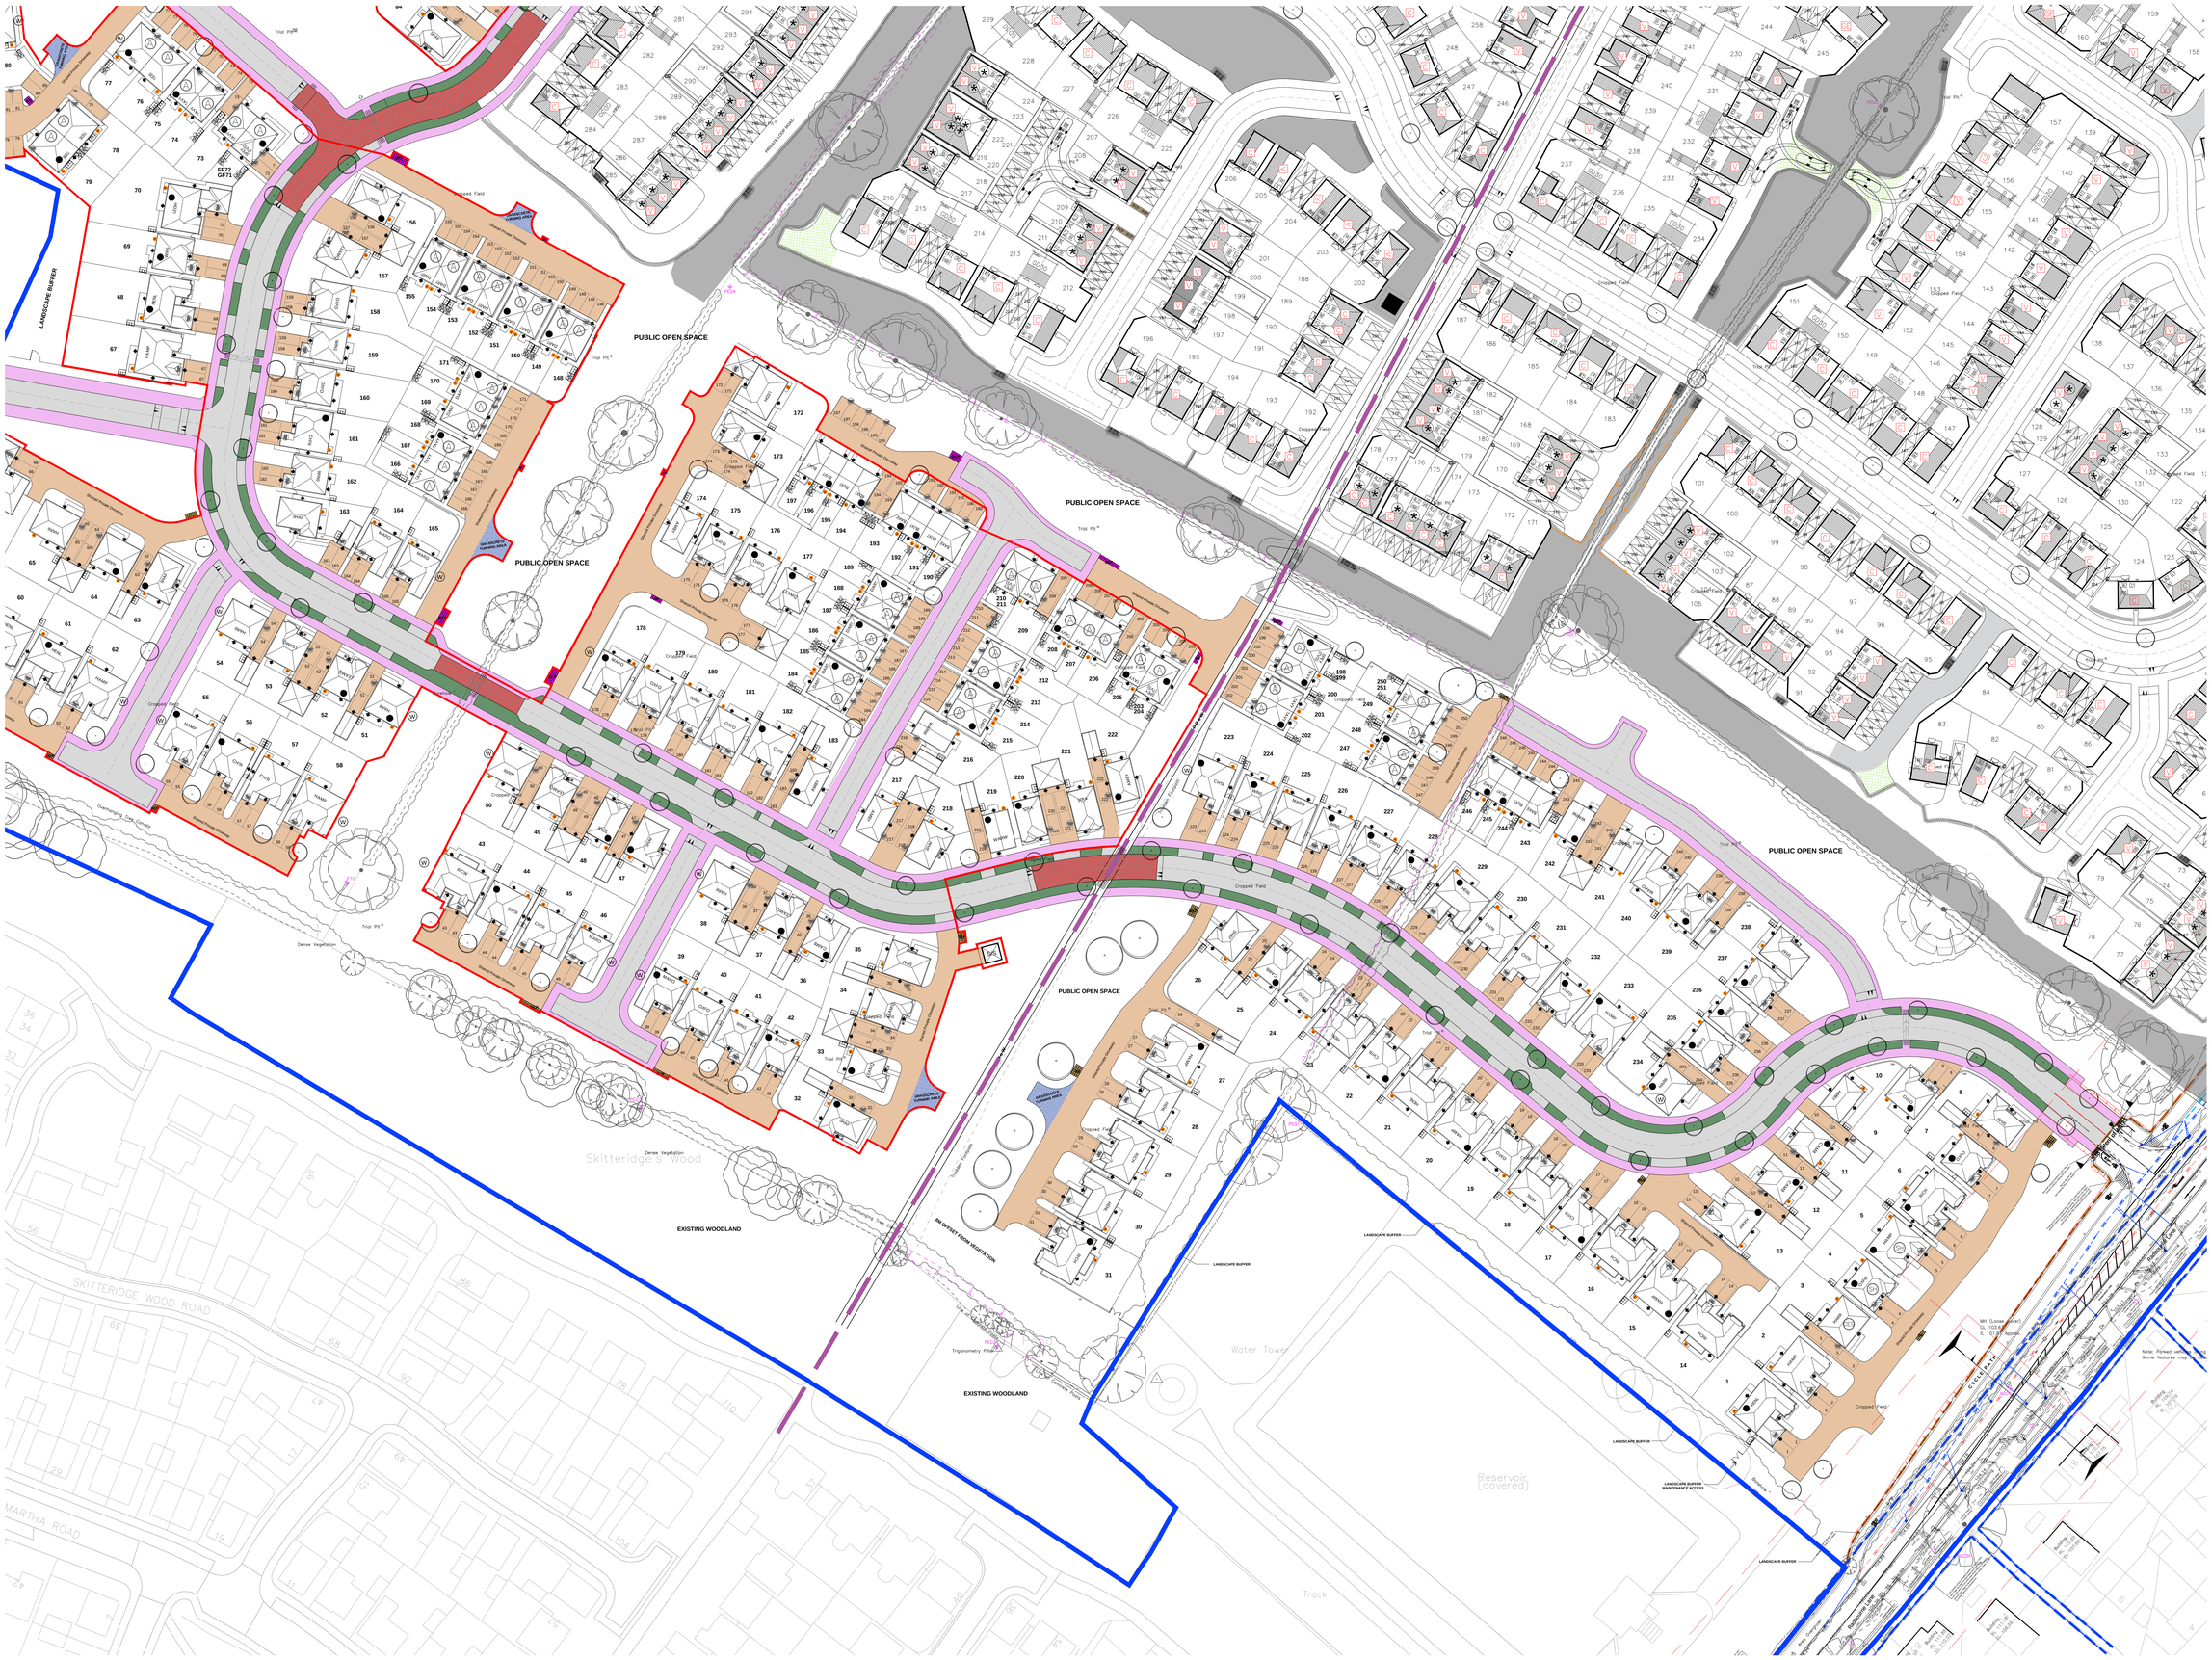
PUBLIC OPEN SPACE
PUBLIC OPEN SPACE
PUBLIC OPEN SPACE
PUBLIC OPEN SPACE
PUBLIC OPEN SPACE
LANDSCAPE BUFFER
EXISTING WOODLAND
EXISTING WOODLAND
8M OFFSET FROM VEGETATION
LANDSCAPE BUFFER
LANDSCAPE BUFFER
LANDSCAPE BUFFER
LANDSCAPE BUFFER
LANDSCAPE BUFFER MAINTENANCE ACCESS
GRASSCROFTS NATURAL AREA
GRASSCROFTS NATURAL AREA
GRASSCROFTS NATURAL AREA
Skitteridge's Wood
Water Tower
Reservoir (covered)
Trig Pt
Trig Pt
Trig Pt