

Front Elevation

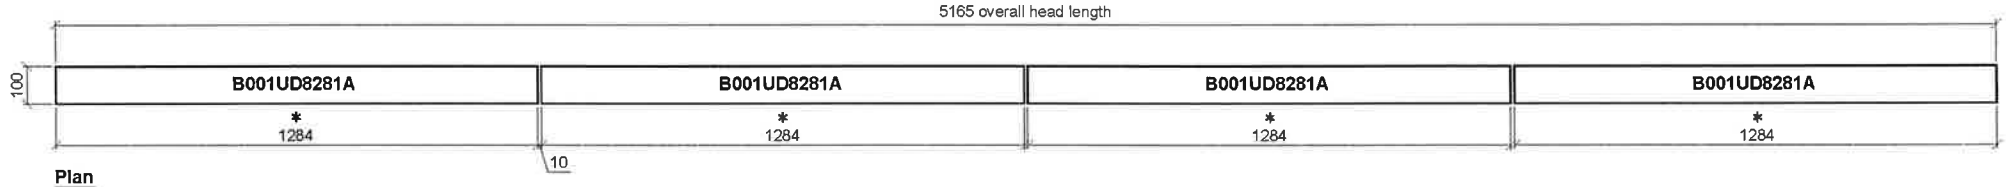

Plan

Product Ref:- B001UD8281 in 4no pieces
4no ~ Unit Ref:- B001UD8281A, Unit Weight:- 77kg

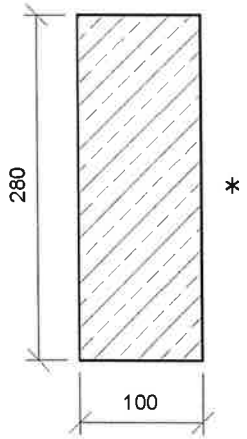

Section A-A

* SEEN FACES

MATERIAL : SEMI-DRY

Notes:
1. This drawing is not to be re-produced, copied or distributed without prior permission
2. All semi-dry products are manufactured in accordance with BS 1217 2009 standards

	Name	Signature	Date
Drawn	MIM		03/10/25
Chk'd			
Appv'd			

CHILTERN GRC

Unit 3
Hardwick View Road
Holmewood Ind Est
Chesterfield
S42 5SA

Site: Site in Belper

COMMENT STATUS

A No further comments
B Comments noted and to be incorporated prior to fabrication
C Significant comments, revised information required

Name:
Date:

DO NOT SCALE DRAWING | Rev: 0

Client: **Kirk Hallam Builders**

Title: **Plain Decorative Head Details**

Drg No: **8281-01** | A3

Scale: NTS | Sheet: 1 of 1