Large Drawings

Client

Job GROUND FLOOR

1 X Sliding Sash - L,ROOM

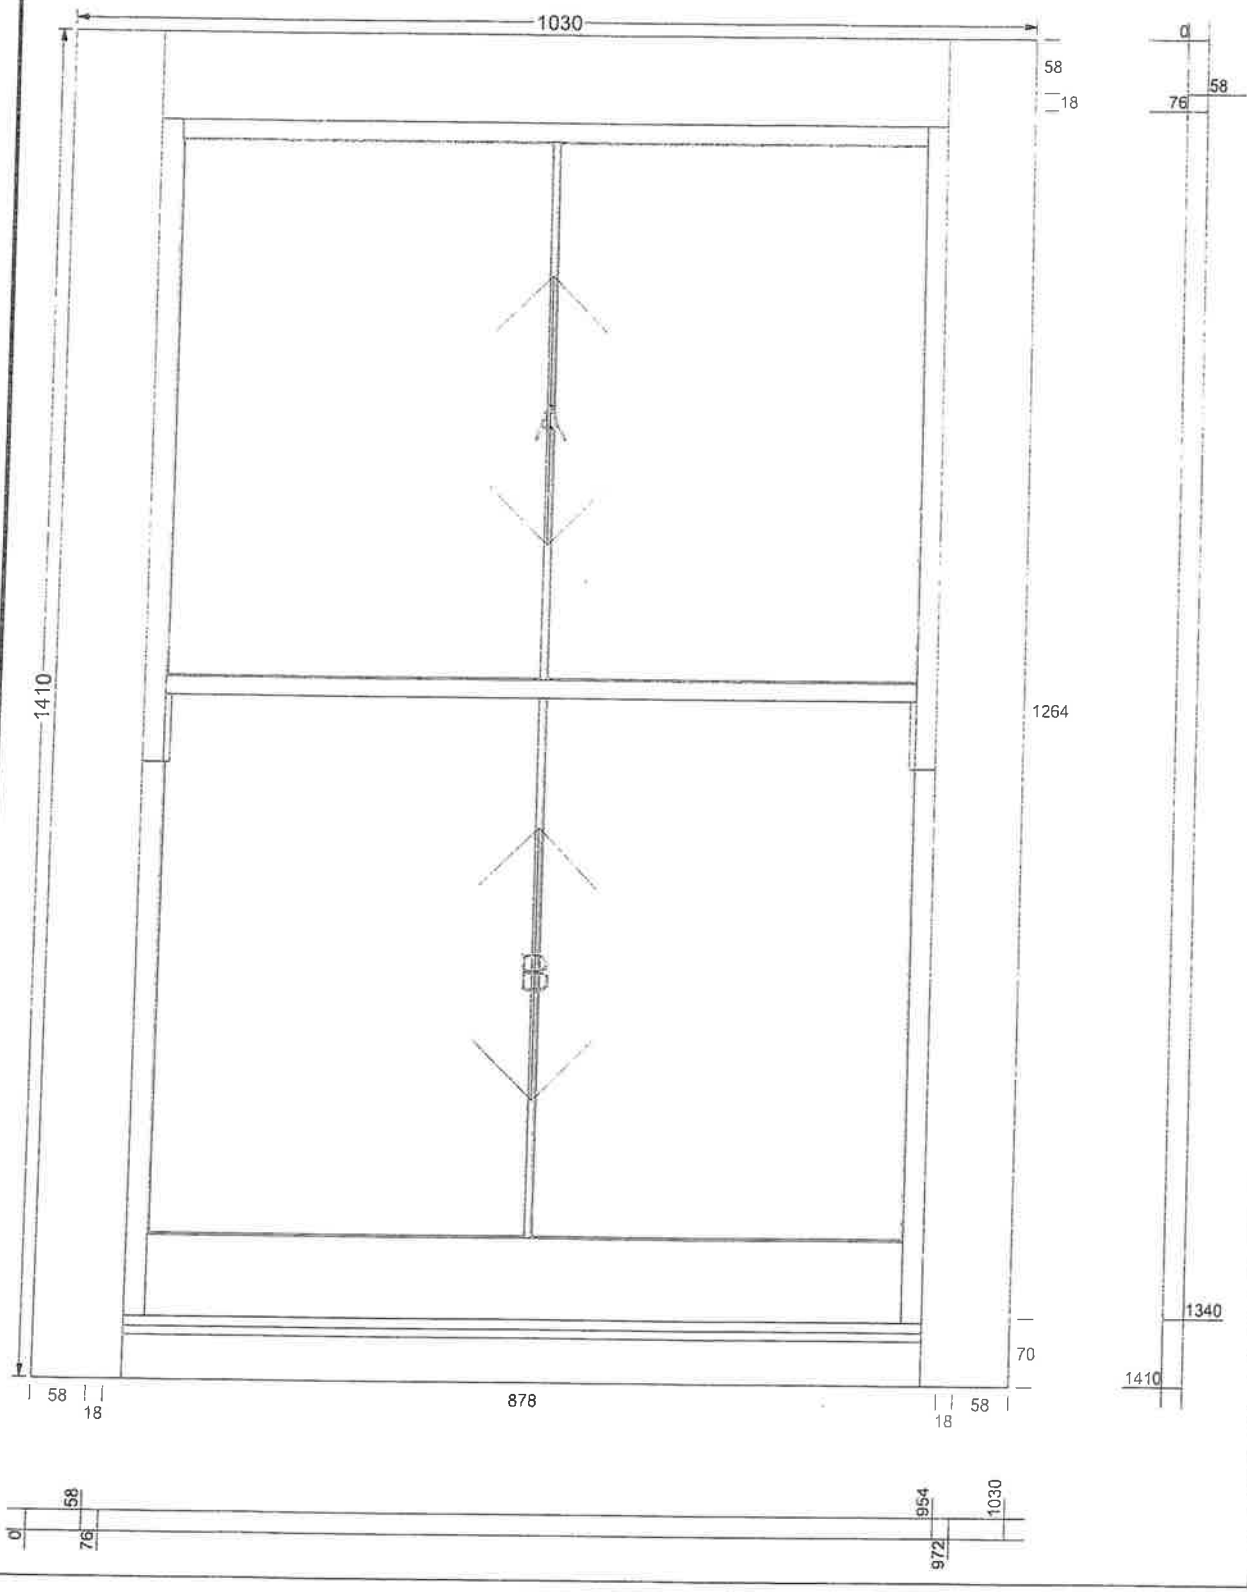

JMS 2, 3, 0, 2 (22558)