
Scale 1:50

0 1 2 3 4 5

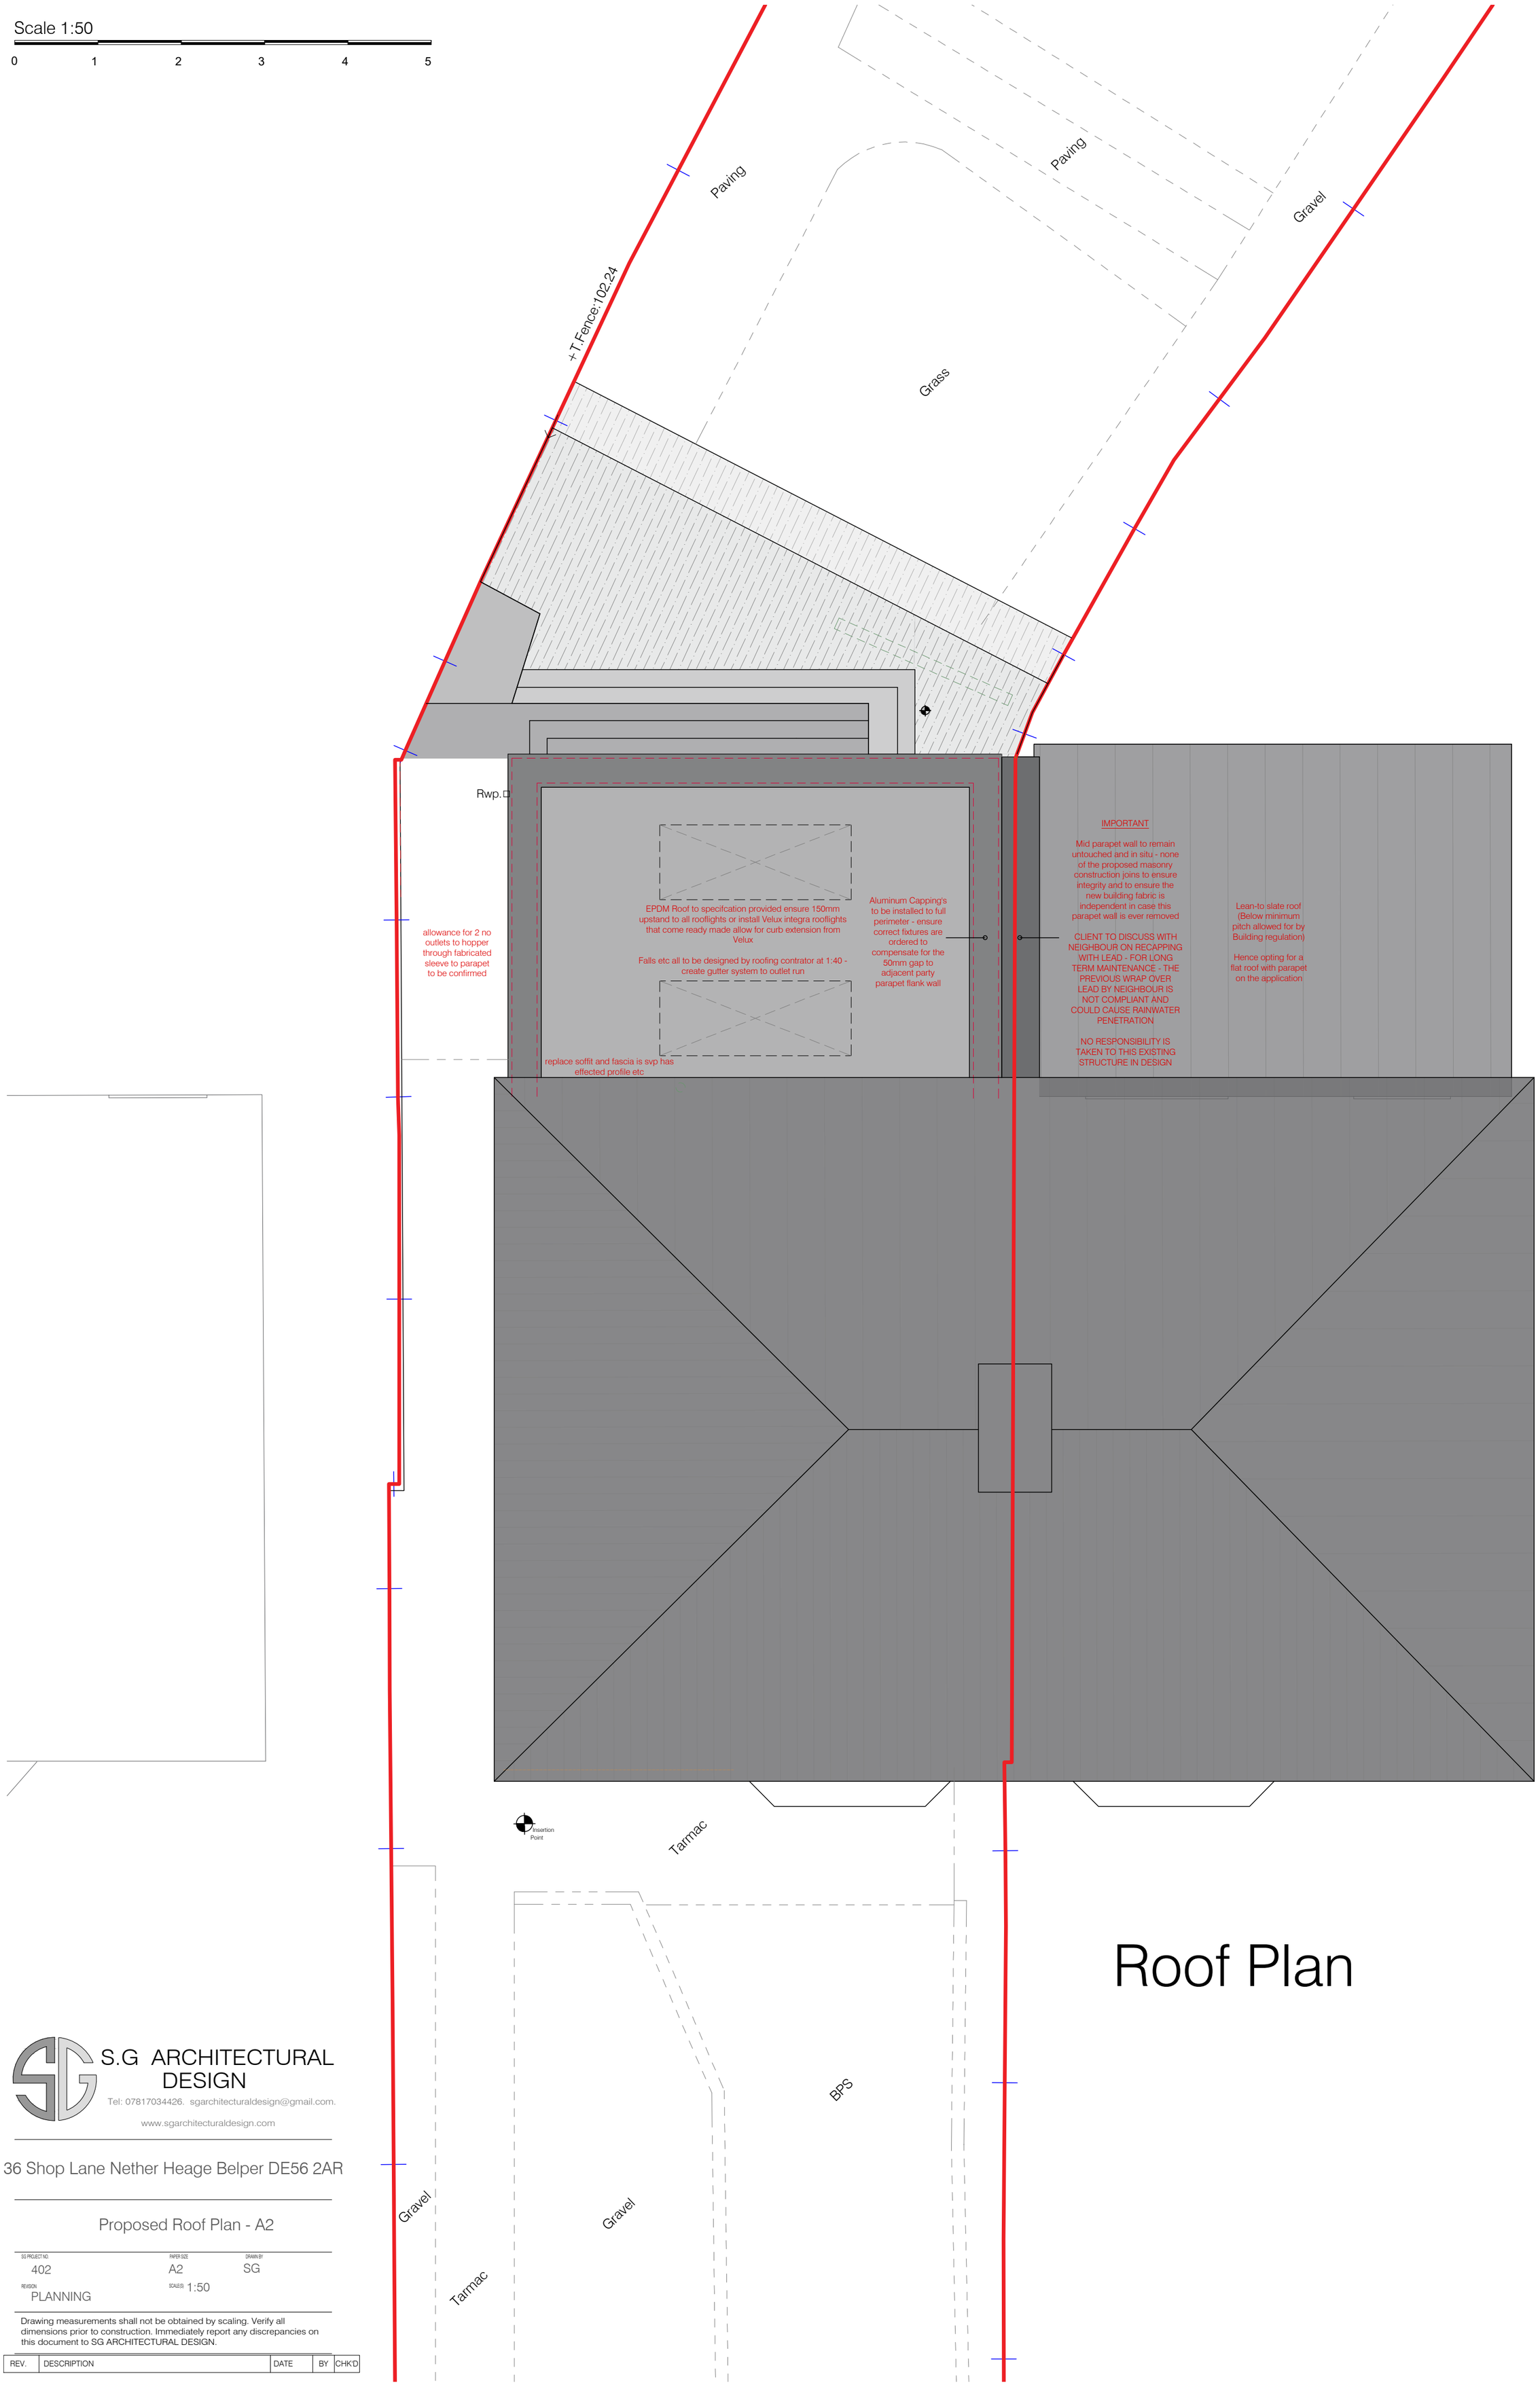

Roof Plan

S.G ARCHITECTURAL DESIGN

Tel: 07817034426. sgarchitecturaldesign@gmail.com.

www.sgarchitecturaldesign.com

36 Shop Lane Nether Heage Belper DE56 2AR

Proposed Roof Plan - A2

SG PROJECT NO.	PAPER SIZE	DRAWN BY
402	A2	SG

REVISION: PLANNING

SCALE@ 1:50

Drawing measurements shall not be obtained by scaling. Verify all dimensions prior to construction. Immediately report any discrepancies on this document to SG ARCHITECTURAL DESIGN.

REV.	DESCRIPTION	DATE	BY	CHK'D