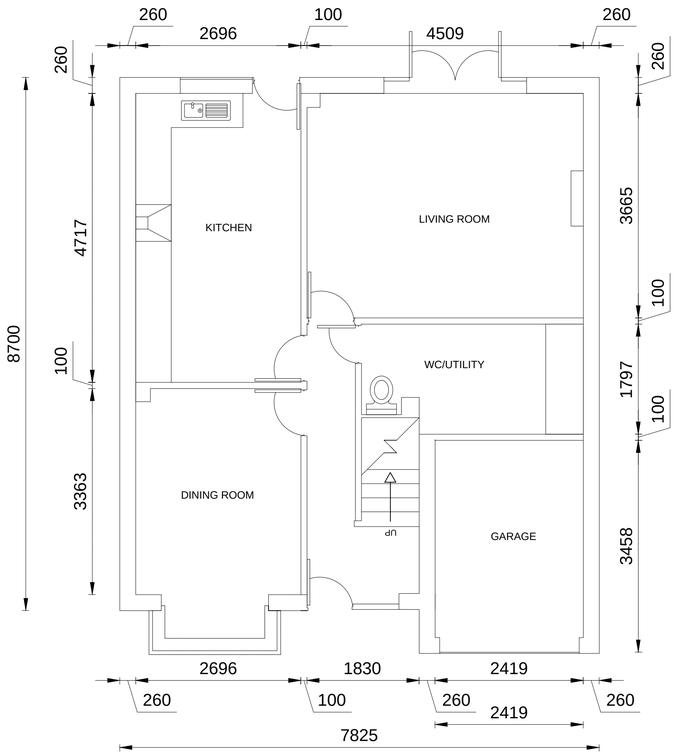

GROUND FLOOR EXISTING PLAN

(SCALE 1:50)

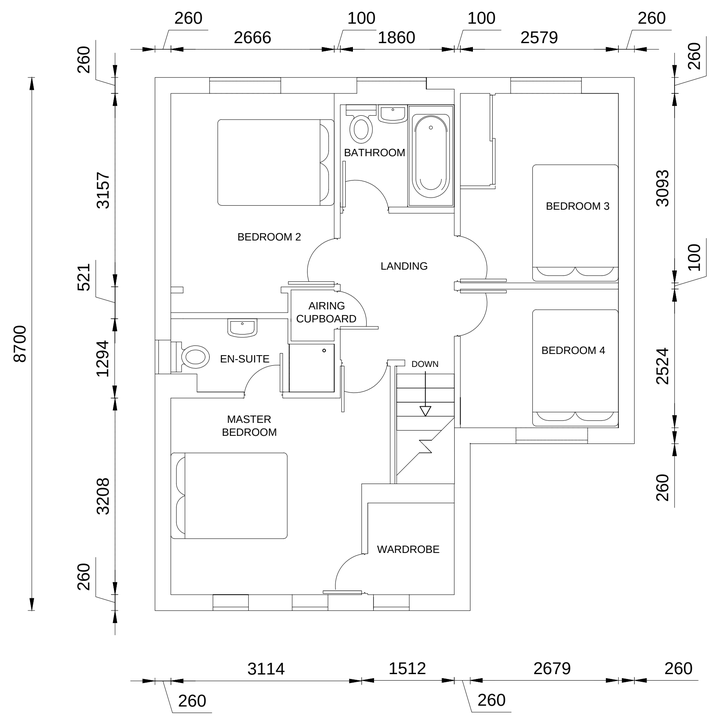

1st FLOOR EXISTING PLAN

(SCALE 1:50)



SITE PLAN

(SCALE 1:500)

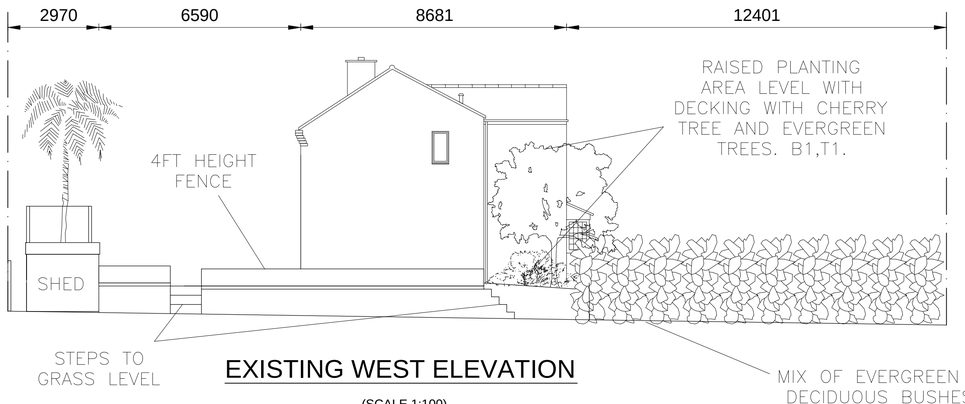

EXISTING WEST ELEVATION

(SCALE 1:100)

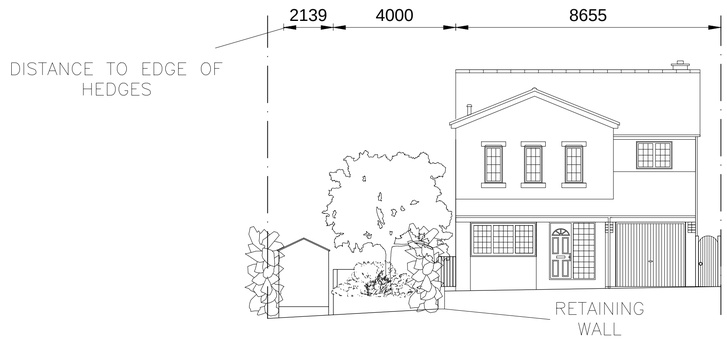

EXISTING FRONT ELEVATION

(SCALE 1:100)

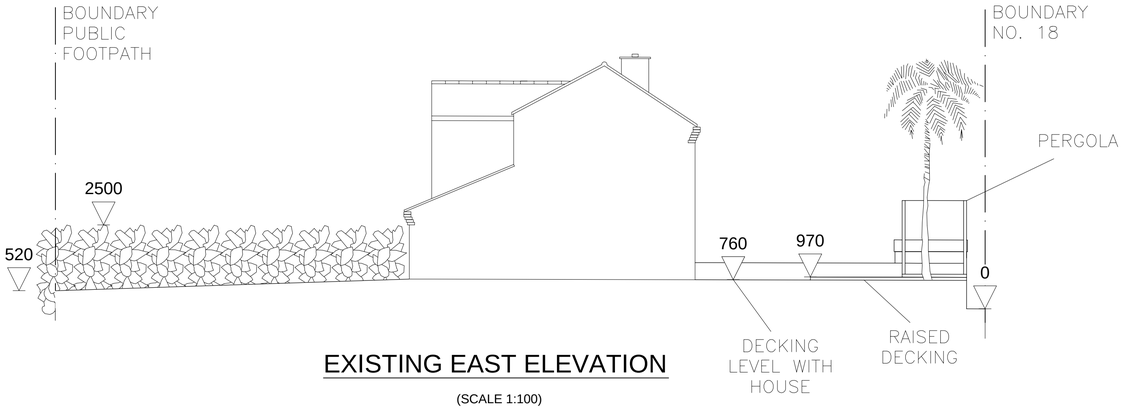

EXISTING EAST ELEVATION

(SCALE 1:100)



EXISTING REAR ELEVATION

(SCALE 1:100)

NOTES

1. DO NOT SCALE, IF IN DOUBT ASK.
2. ALL MEASUREMENTS IN MM
3. B1 B2 T1 REFERENCED IN PLAN APPLICATION
4. SCALES WRITTEN IN PLAN FOOTERS

Rev	Description	Drawn	Date	Chk'd
A	Initial Issue	RW	14/12/25	-

ROBERT WAN
22 Scott Drive
Belper
DE560JG

Client

MR ROBERT WAN

Project

22 SCOTT DRIVE
BELPER
DERBYSHIRE
DE56 0JG

Title

EXISTING FLOOR PLANS & ELEVATIONS

Sheet Size	Original Scale	DESIGNED By
A1	NOTED	Robert Wan

Drawing Number: 01_22_SCOTT_DRIVE_P01 | Rev: A

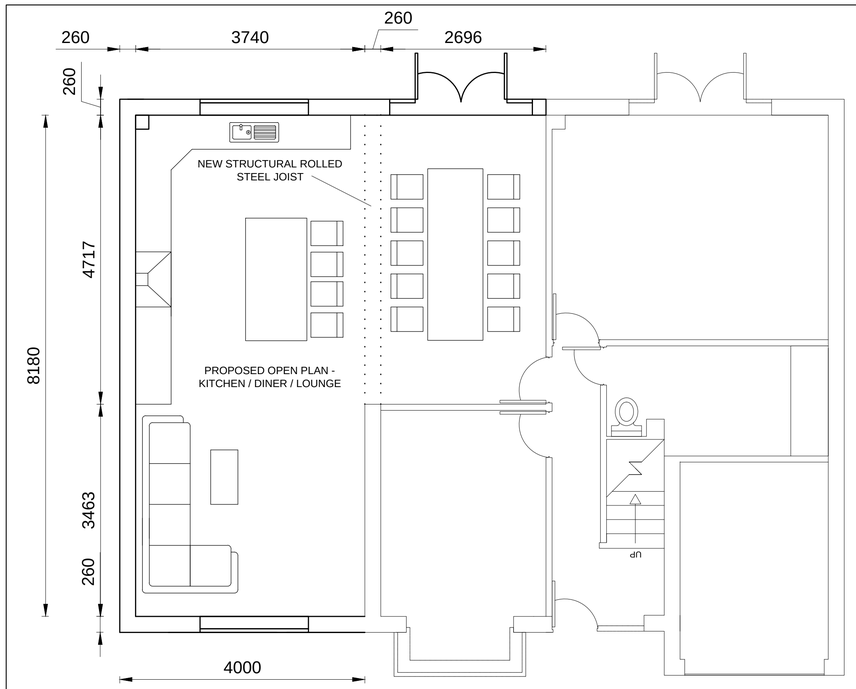

GROUND FLOOR PROPOSED PLAN

(SCALE 1:50)

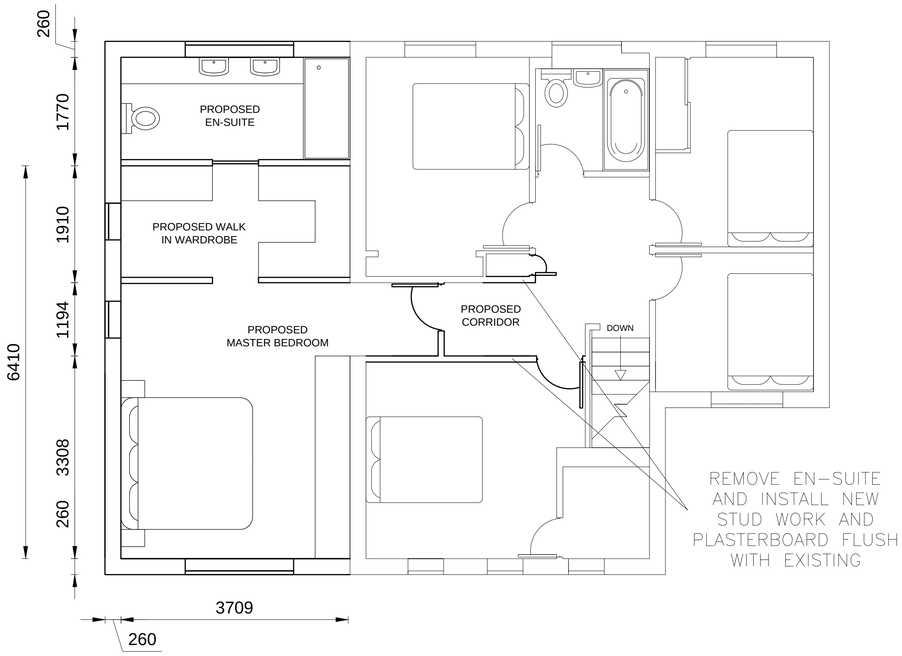

1st FLOOR PROPOSED PLAN

(SCALE 1:50)

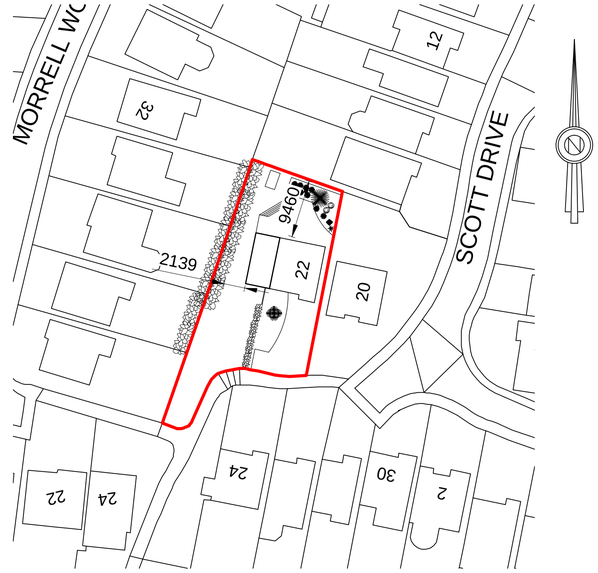

SITE PLAN

(SCALE 1:500)

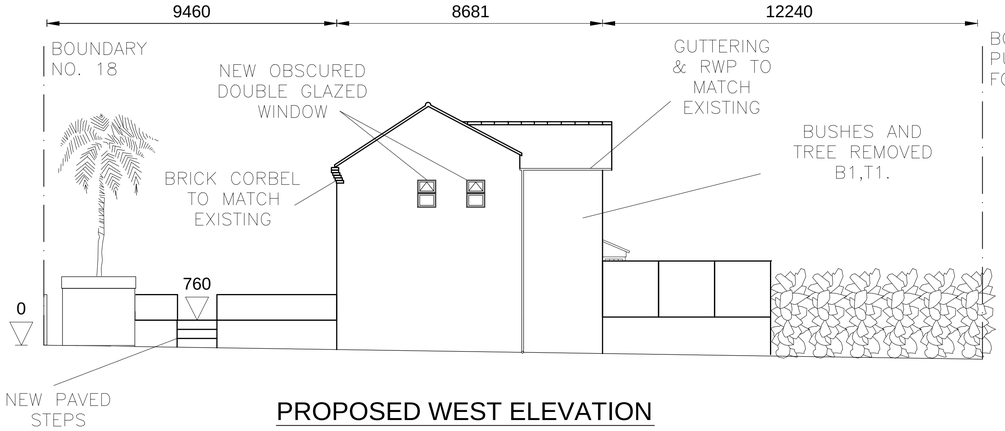

PROPOSED WEST ELEVATION

(SCALE 1:100)

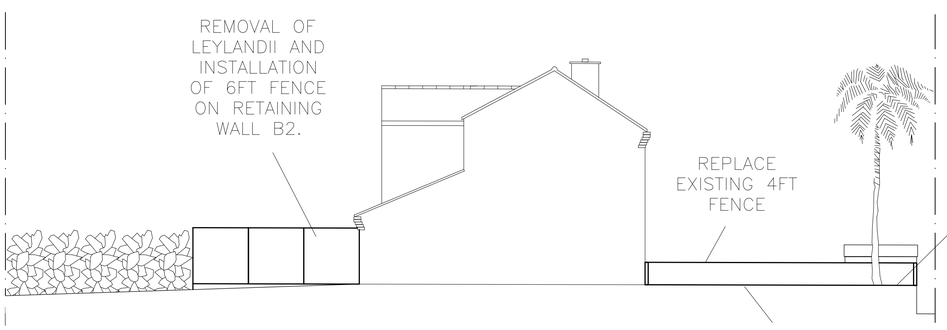

PROPOSED EAST ELEVATION

(SCALE 1:100)

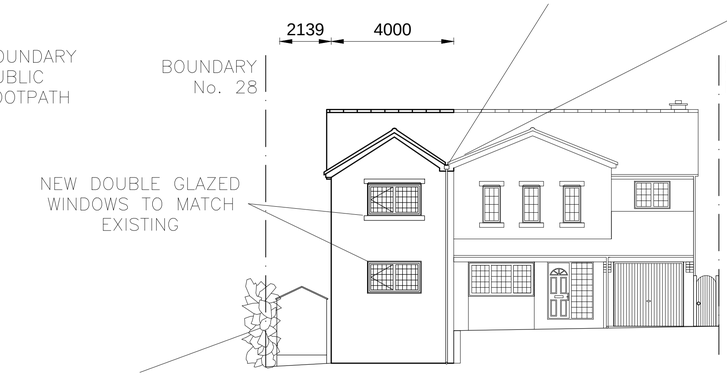

PROPOSED FRONT ELEVATION

(SCALE 1:100)

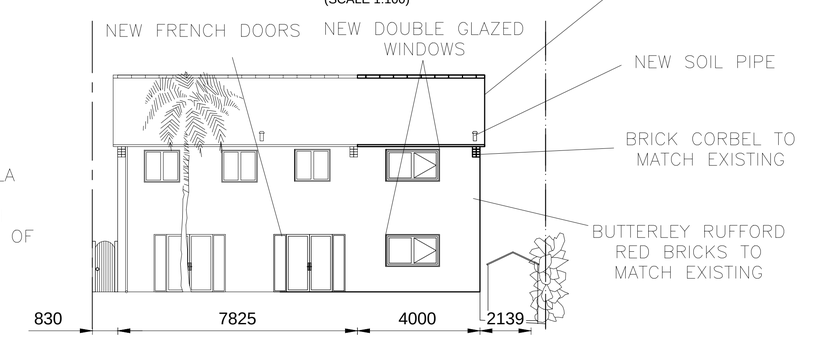

PROPOSED REAR ELEVATION

(SCALE 1:100)

NOTES

1. DO NOT SCALE, IF IN DOUBT ASK
2. ALL MEASUREMENTS IN MM
3. B1, B2, T1 TREE AND BUSHES REMOVED – REFERENCED IN PLAN APPLICATION
4. SCALES WRITTEN IN PLAN FOOTERS

Rev	Description	Drawn	Date	Chk'd
A	Initial Issue	RW	14/12/2025	-

ROBERT WAN
22 Scott Drive
Belper
DE560JG

Client

MR ROBERT WAN

Project

22 SCOTT DRIVE
BELPER
DERBYSHIRE
DE56 0JG

Title

PROPOSED FLOOR PLANS & ELEVATIONS

Sheet Size	Original Scale	Designed By
A1	NOTE4	Robert Wan

Drawing Number: 01_22_SCOTT_DRIVE_P02 | Rev: A

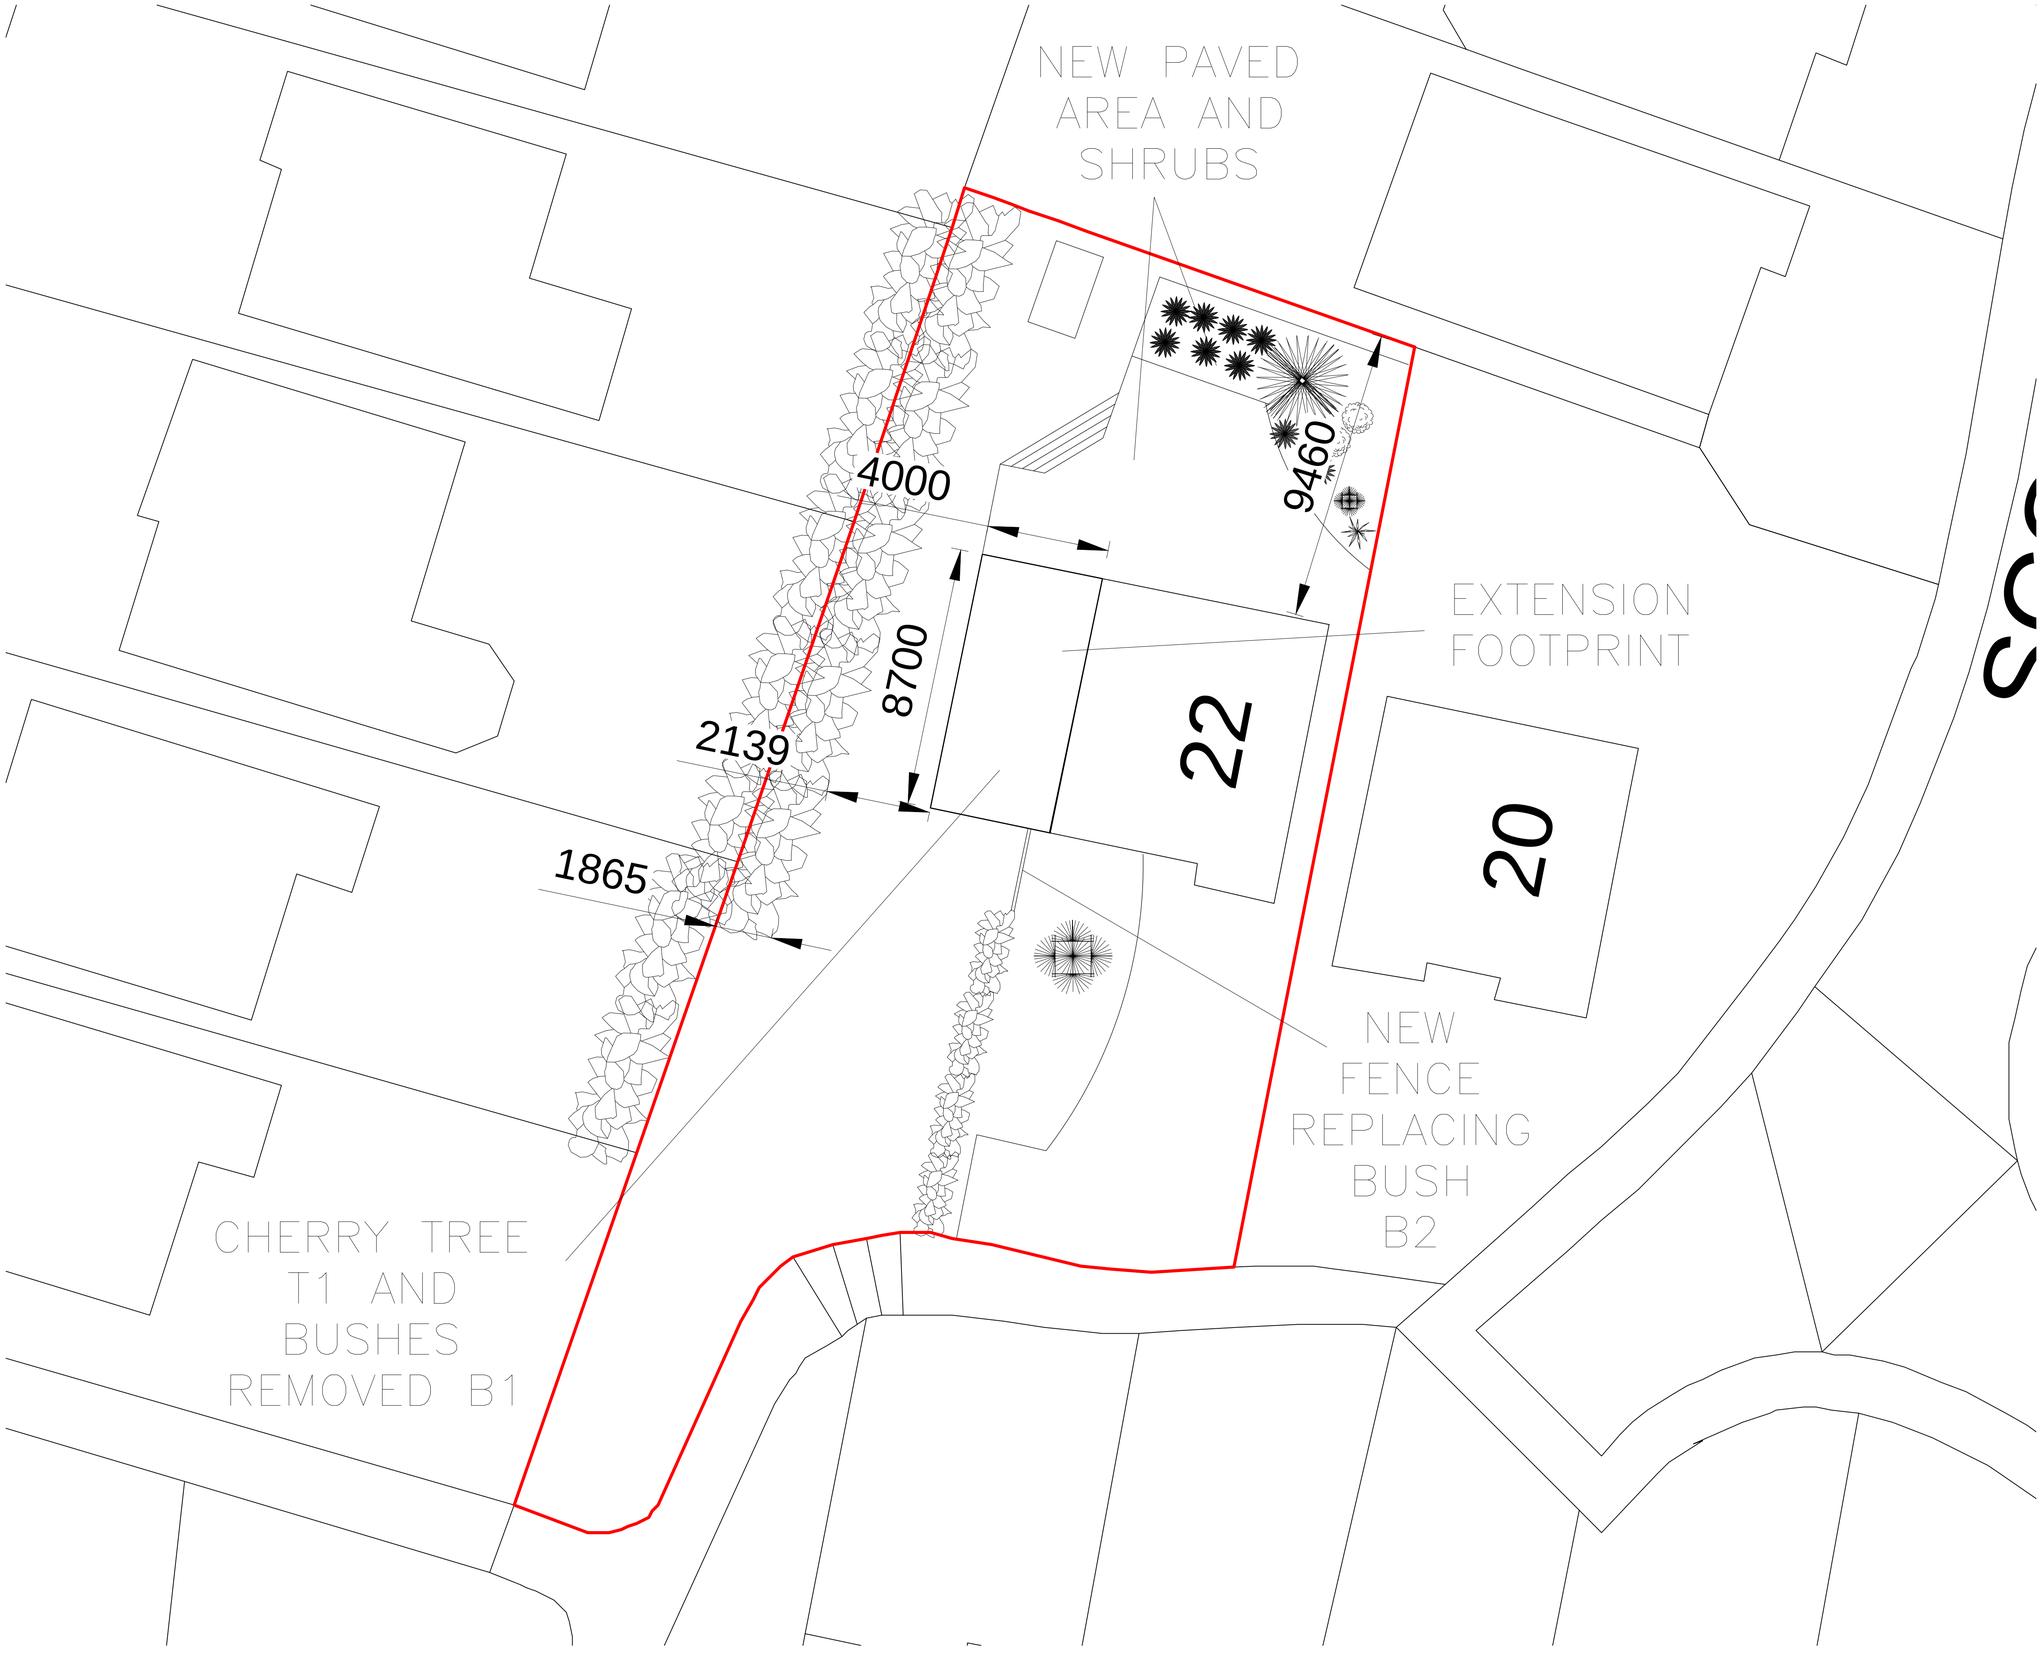

NOTES

1. DO NOT SCALE, IF IN DOUBT ASK
2. ALL MEASUREMENTS IN MM
3. B|, B2, T| TREE AND BUSHES REMOVED REFERENCED IN PLAN APPLICATION

Rev	Description	Drawn	Date	Chk'd
A	Initial Issue	RW	14/12/2025	-

ROBERT WAN
22 Scott Drive
Belper
DE560JG

Client

MR ROBERT WAN

Project

22 SCOTT DRIVE
BELPER
DERBYSHIRE
DE56 0JG

Title

PROPOSED SITE PLAN

Sheet Size	Original Scale	Designed By
A|	1:100	Robert Wan

Drawing Number: 01_22_SCOTT_DRIVE_P03 | Rev: A