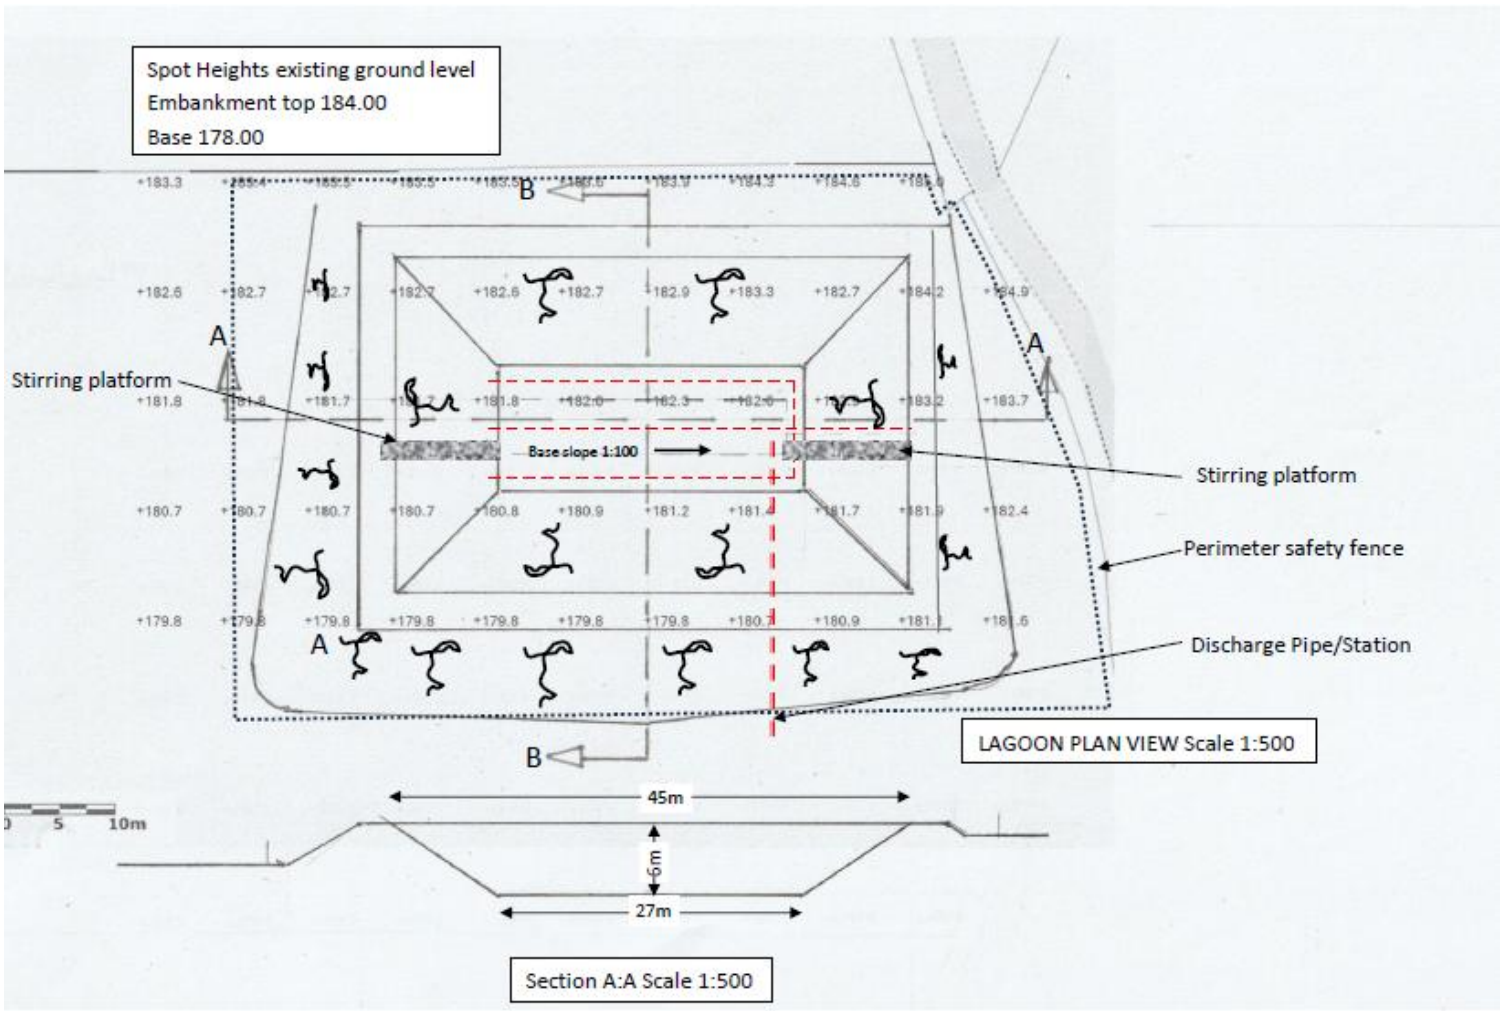

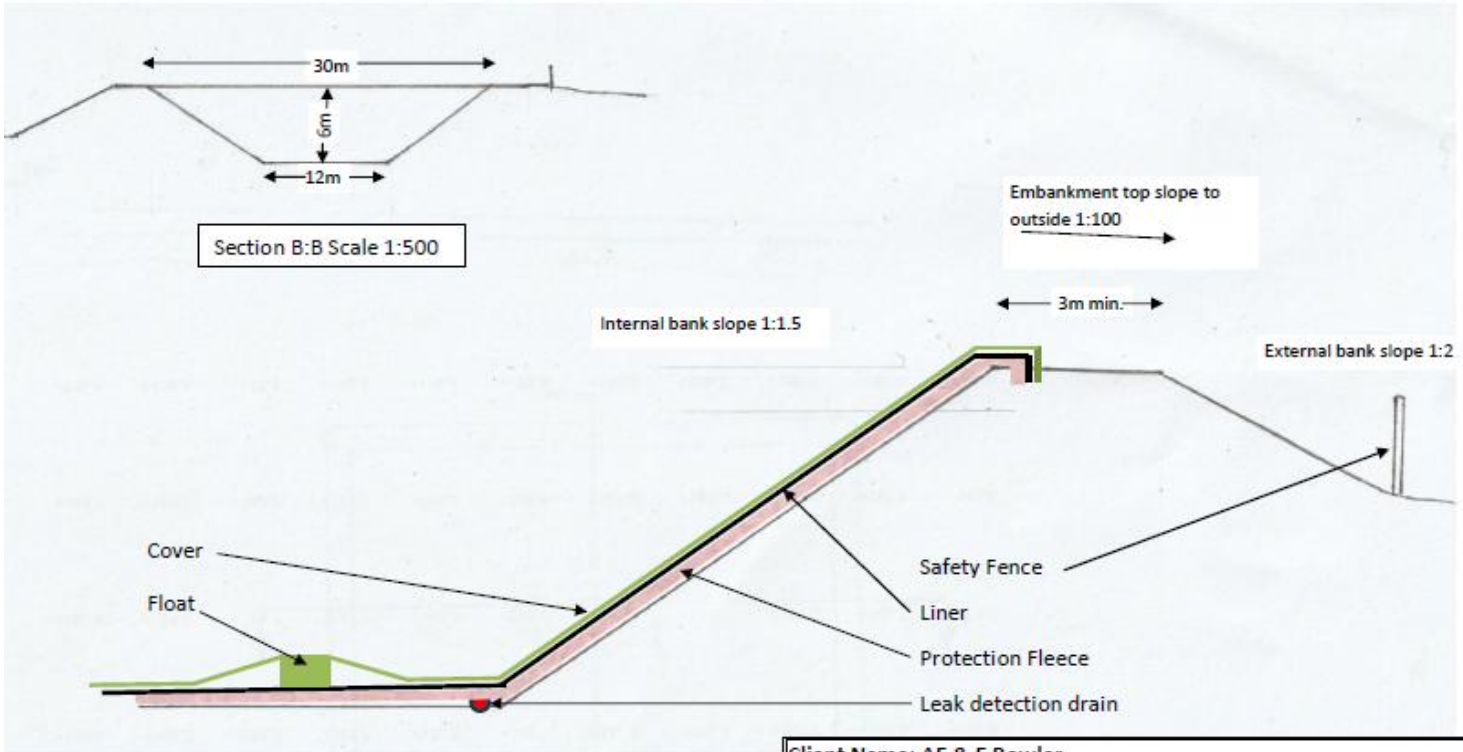

Client Name: AE & E Bowler
Farm Name: Hollyseat Farm, Shottle, Belper, Derbyshire. DE56 2EE
Plan Name: Hollyseat Farm – Lined covered slurry Lagoon Section Plans
SIG Ref. No.: 121808
Drawn by: N. Penlington