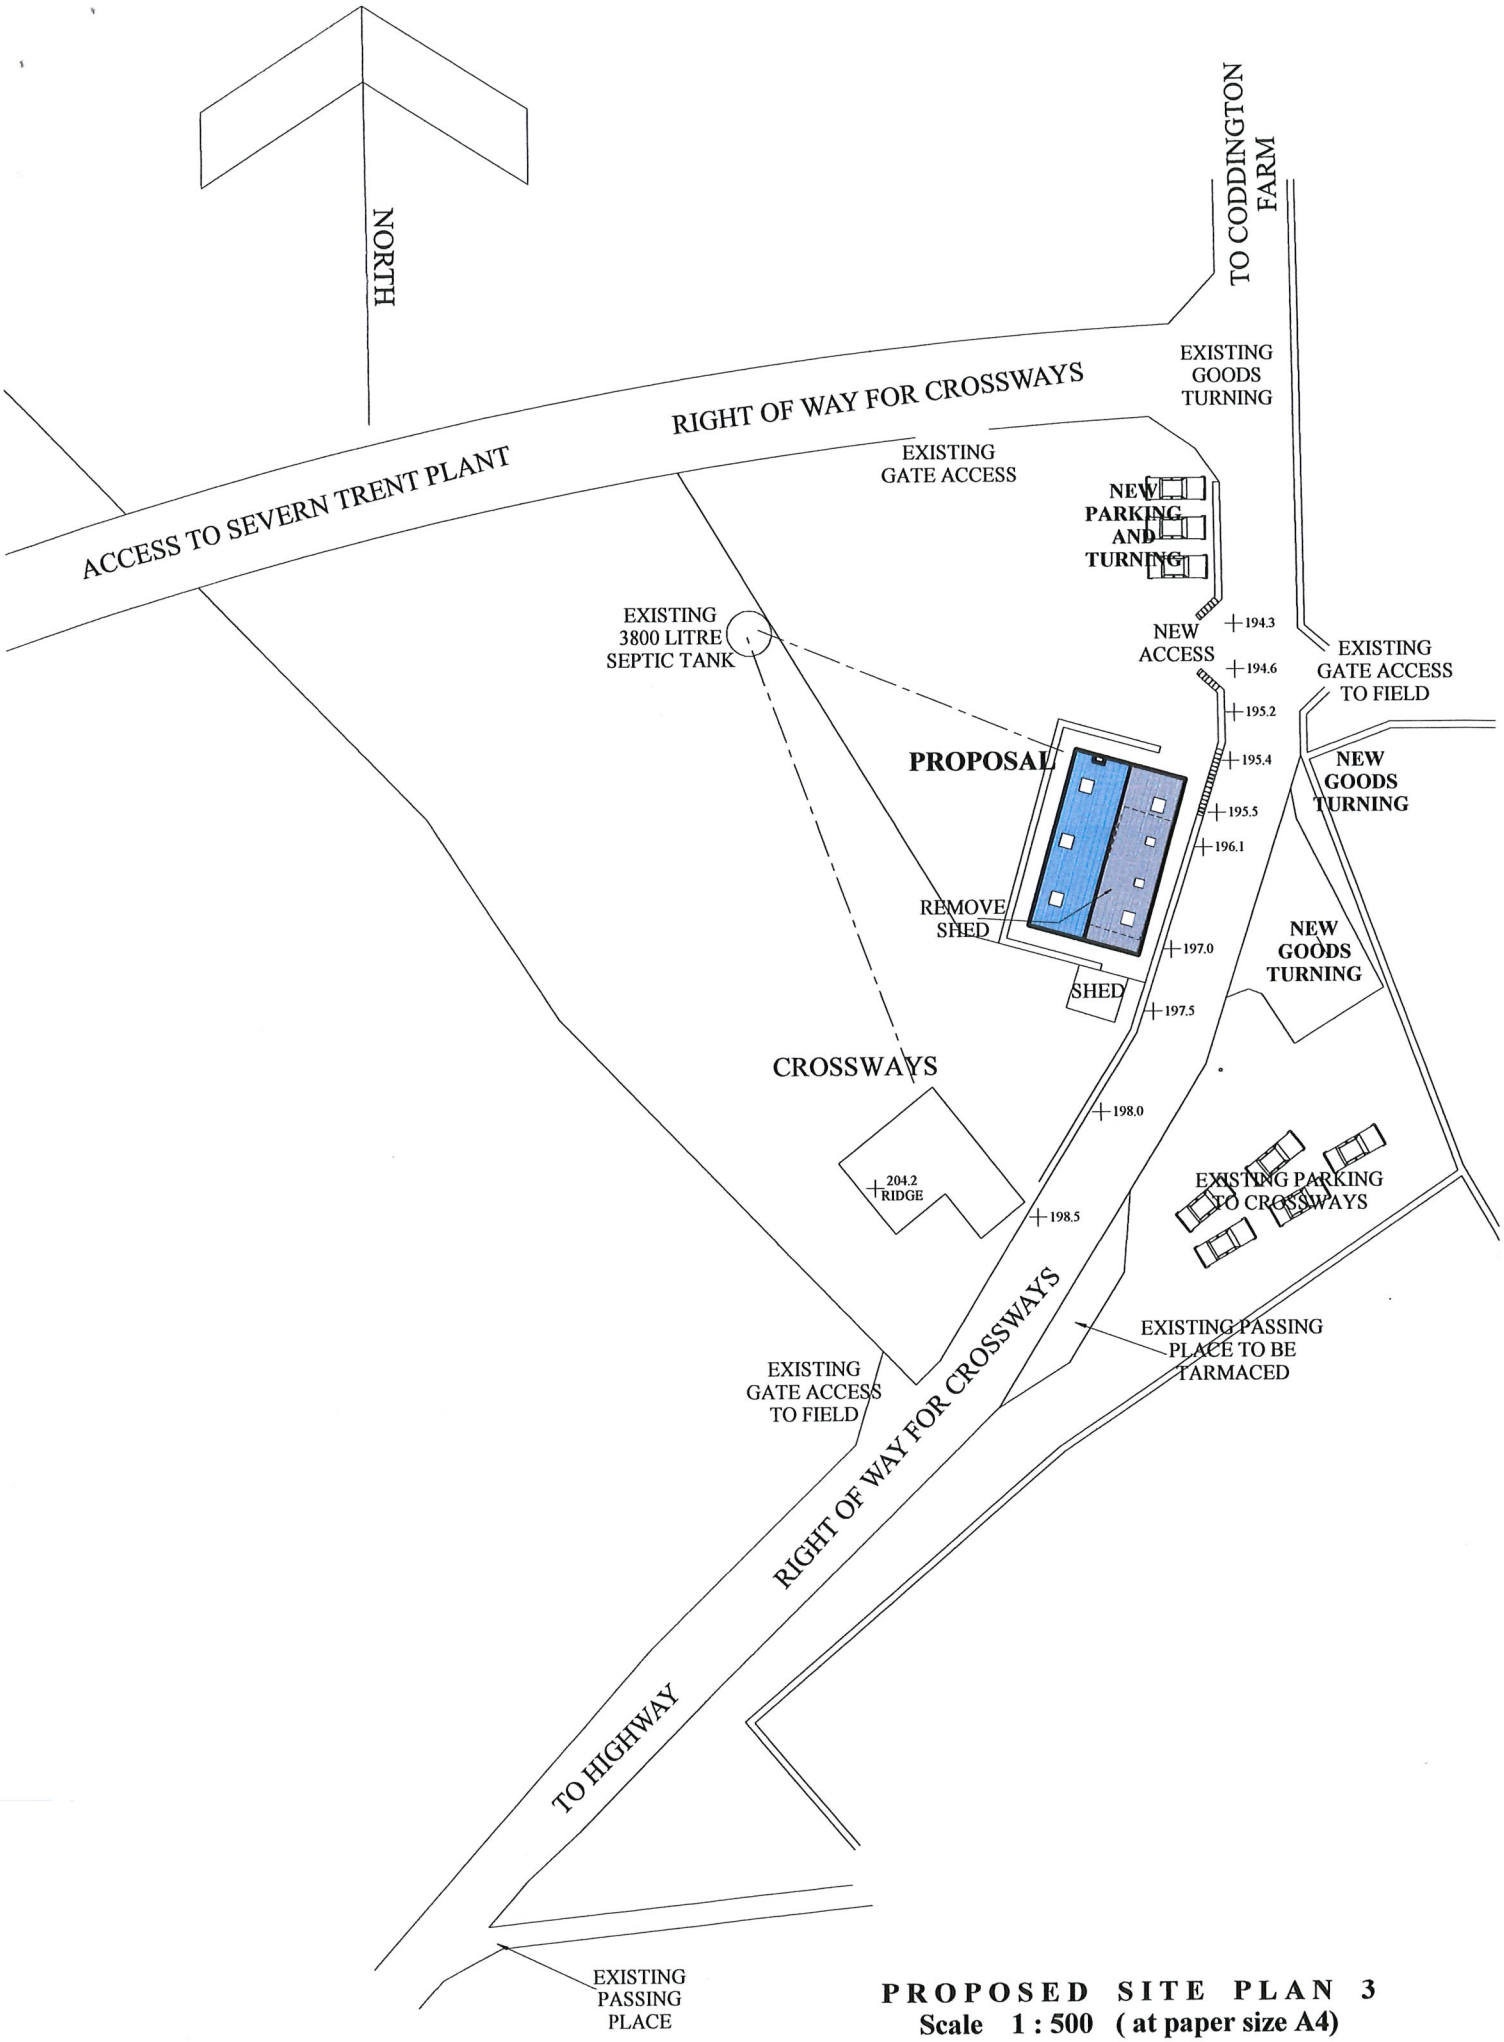

PROPOSED SITE PLAN 3
Scale 1 : 500 (at paper size A4)

LANE

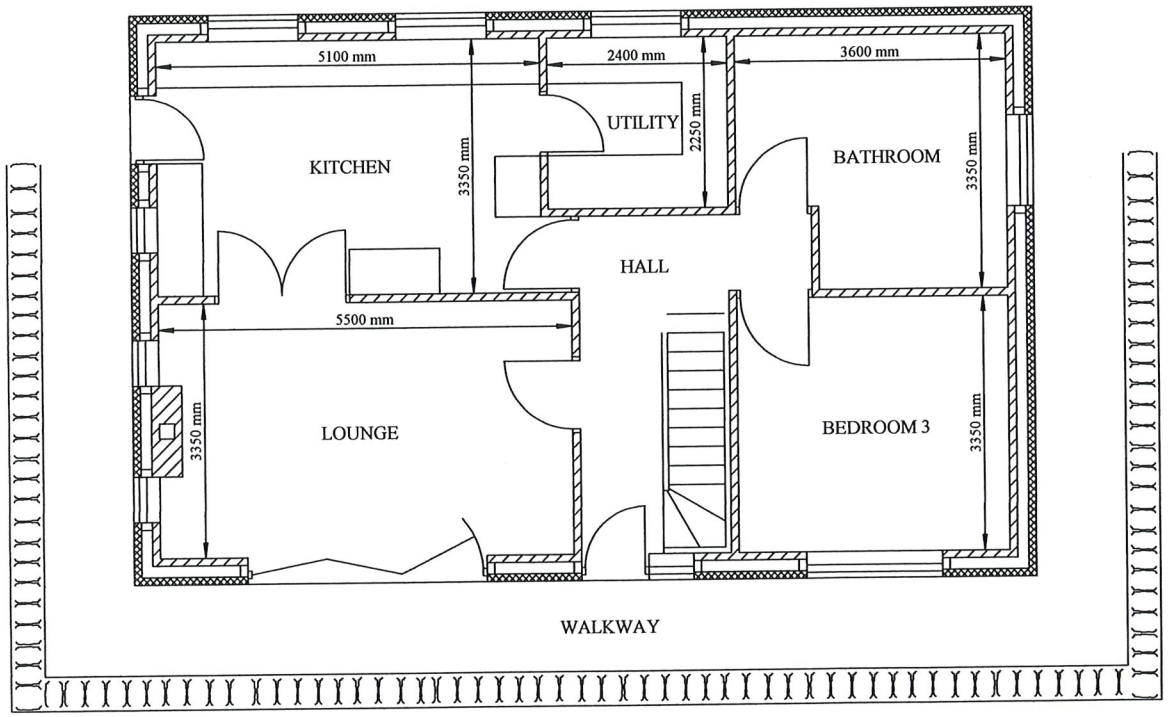

GROUND FLOOR PLAN 7
Scale 1 : 100 (at paper size A4)

MATERIALS:

WALLS: COURSED NATURAL GRITSTONE MATCHING LOCALITY

ROOF: NATURAL SLATE MATCHING LOCALITY.

DOORS AND WINDOWS: GREY P.V.C.

RAIN GOODS: BLACK P.V.C.

VELUX CONSERVATION ROOFLIGHTS.

CHIMNEY: COURSE NATURAL GRITSTONE.

WALL TO WALKWAY: NATURAL GRITSTONE MATCHING LOCALITY

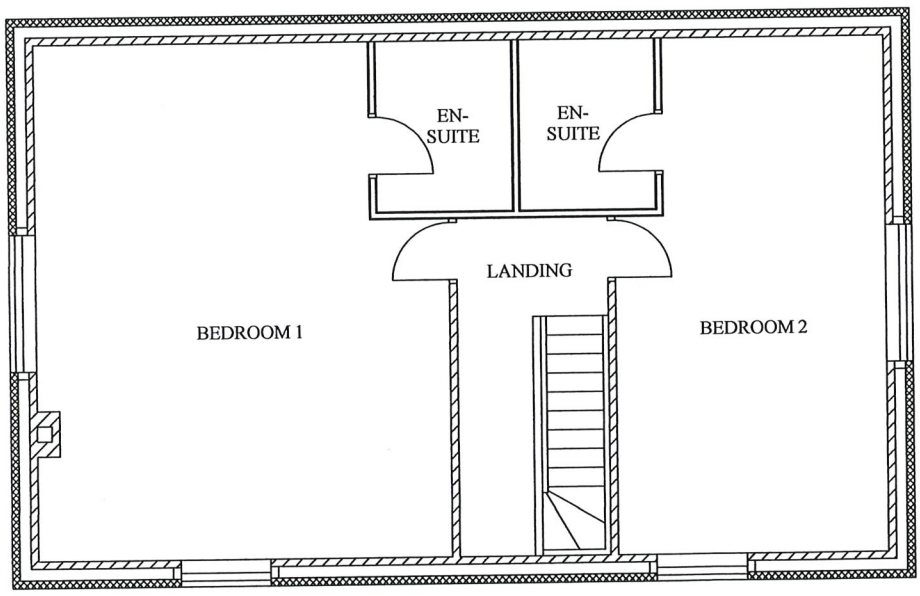

FIRST FLOOR PLAN 7
Scale 1 : 100 (at paper size A4)



SOUTH WEST



NORTH EAST

ELEVATIONS 7
Scale 1 : 100 (at paper size A4)

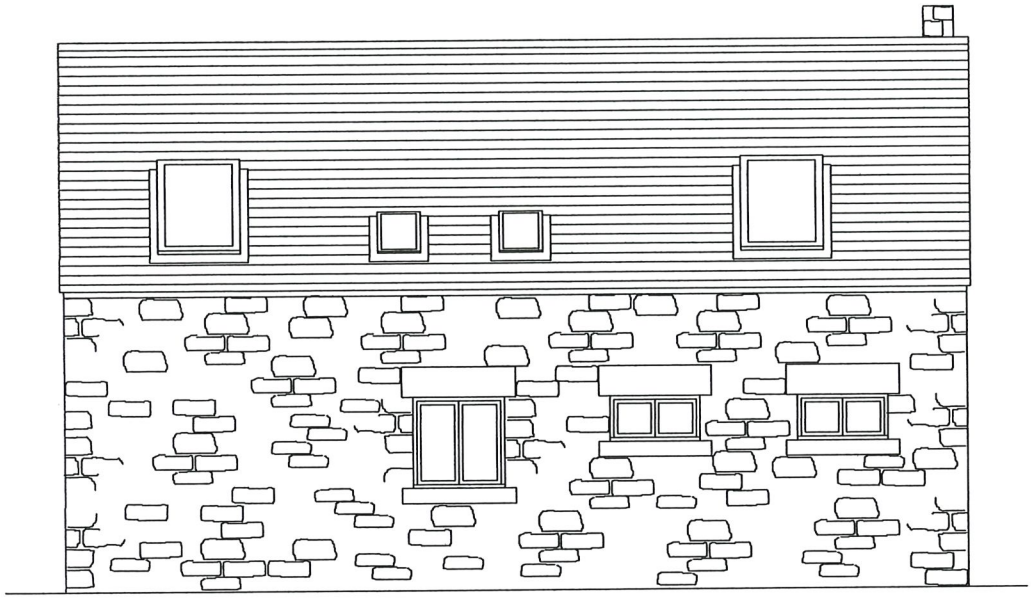

SOUTH EAST

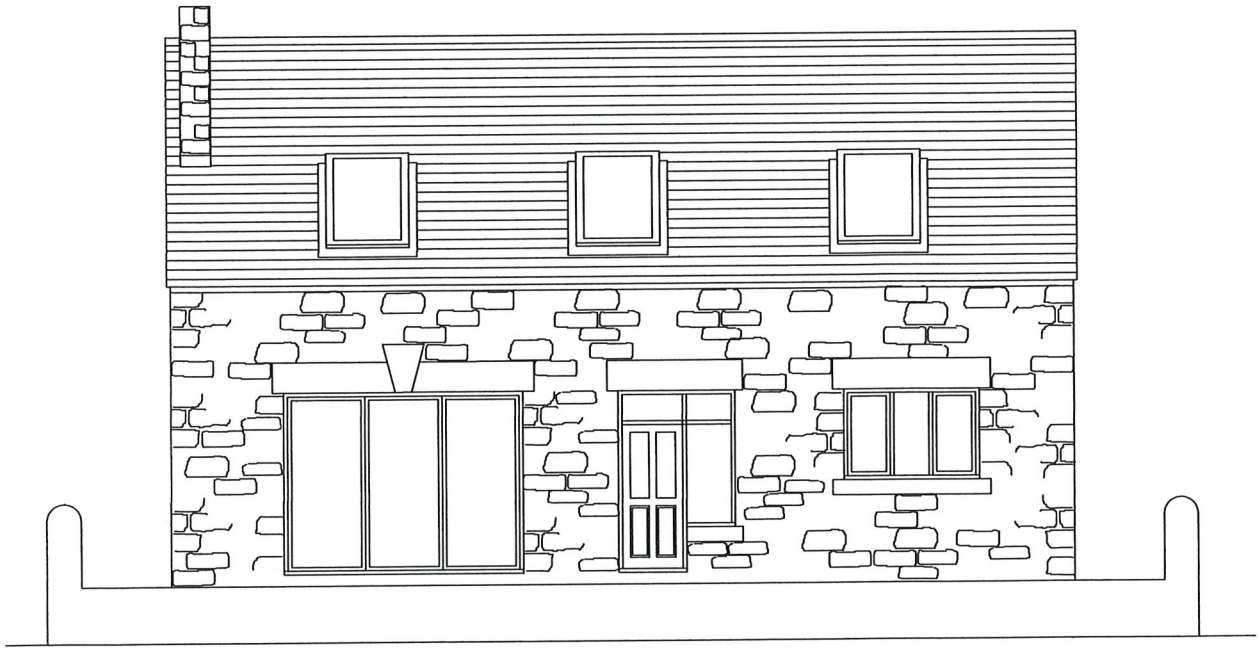

NORTH WEST

ELEVATIONS 7
Scale 1 : 100 (at paper size A4)

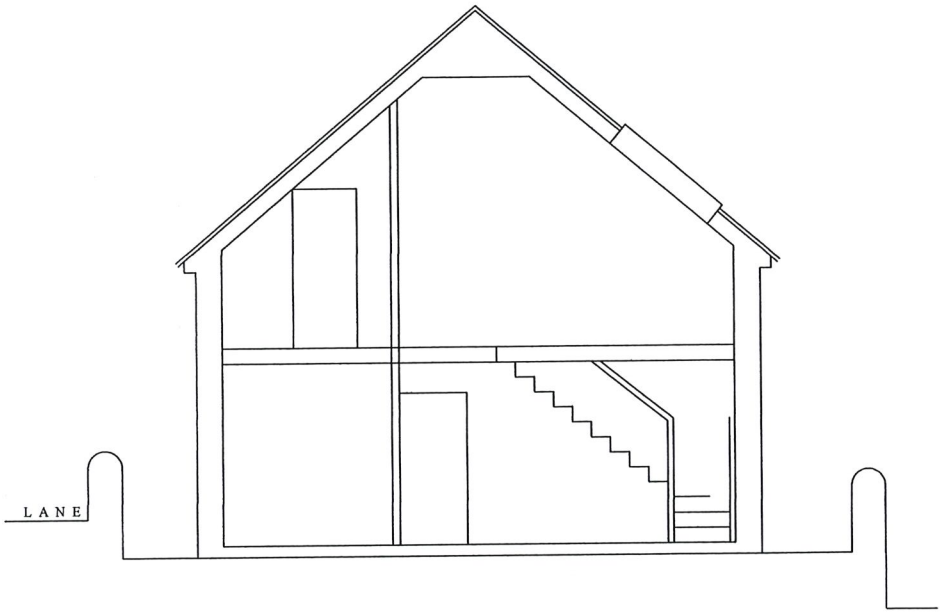

SECTION 7
Scale 1 : 100 at paper size A4)