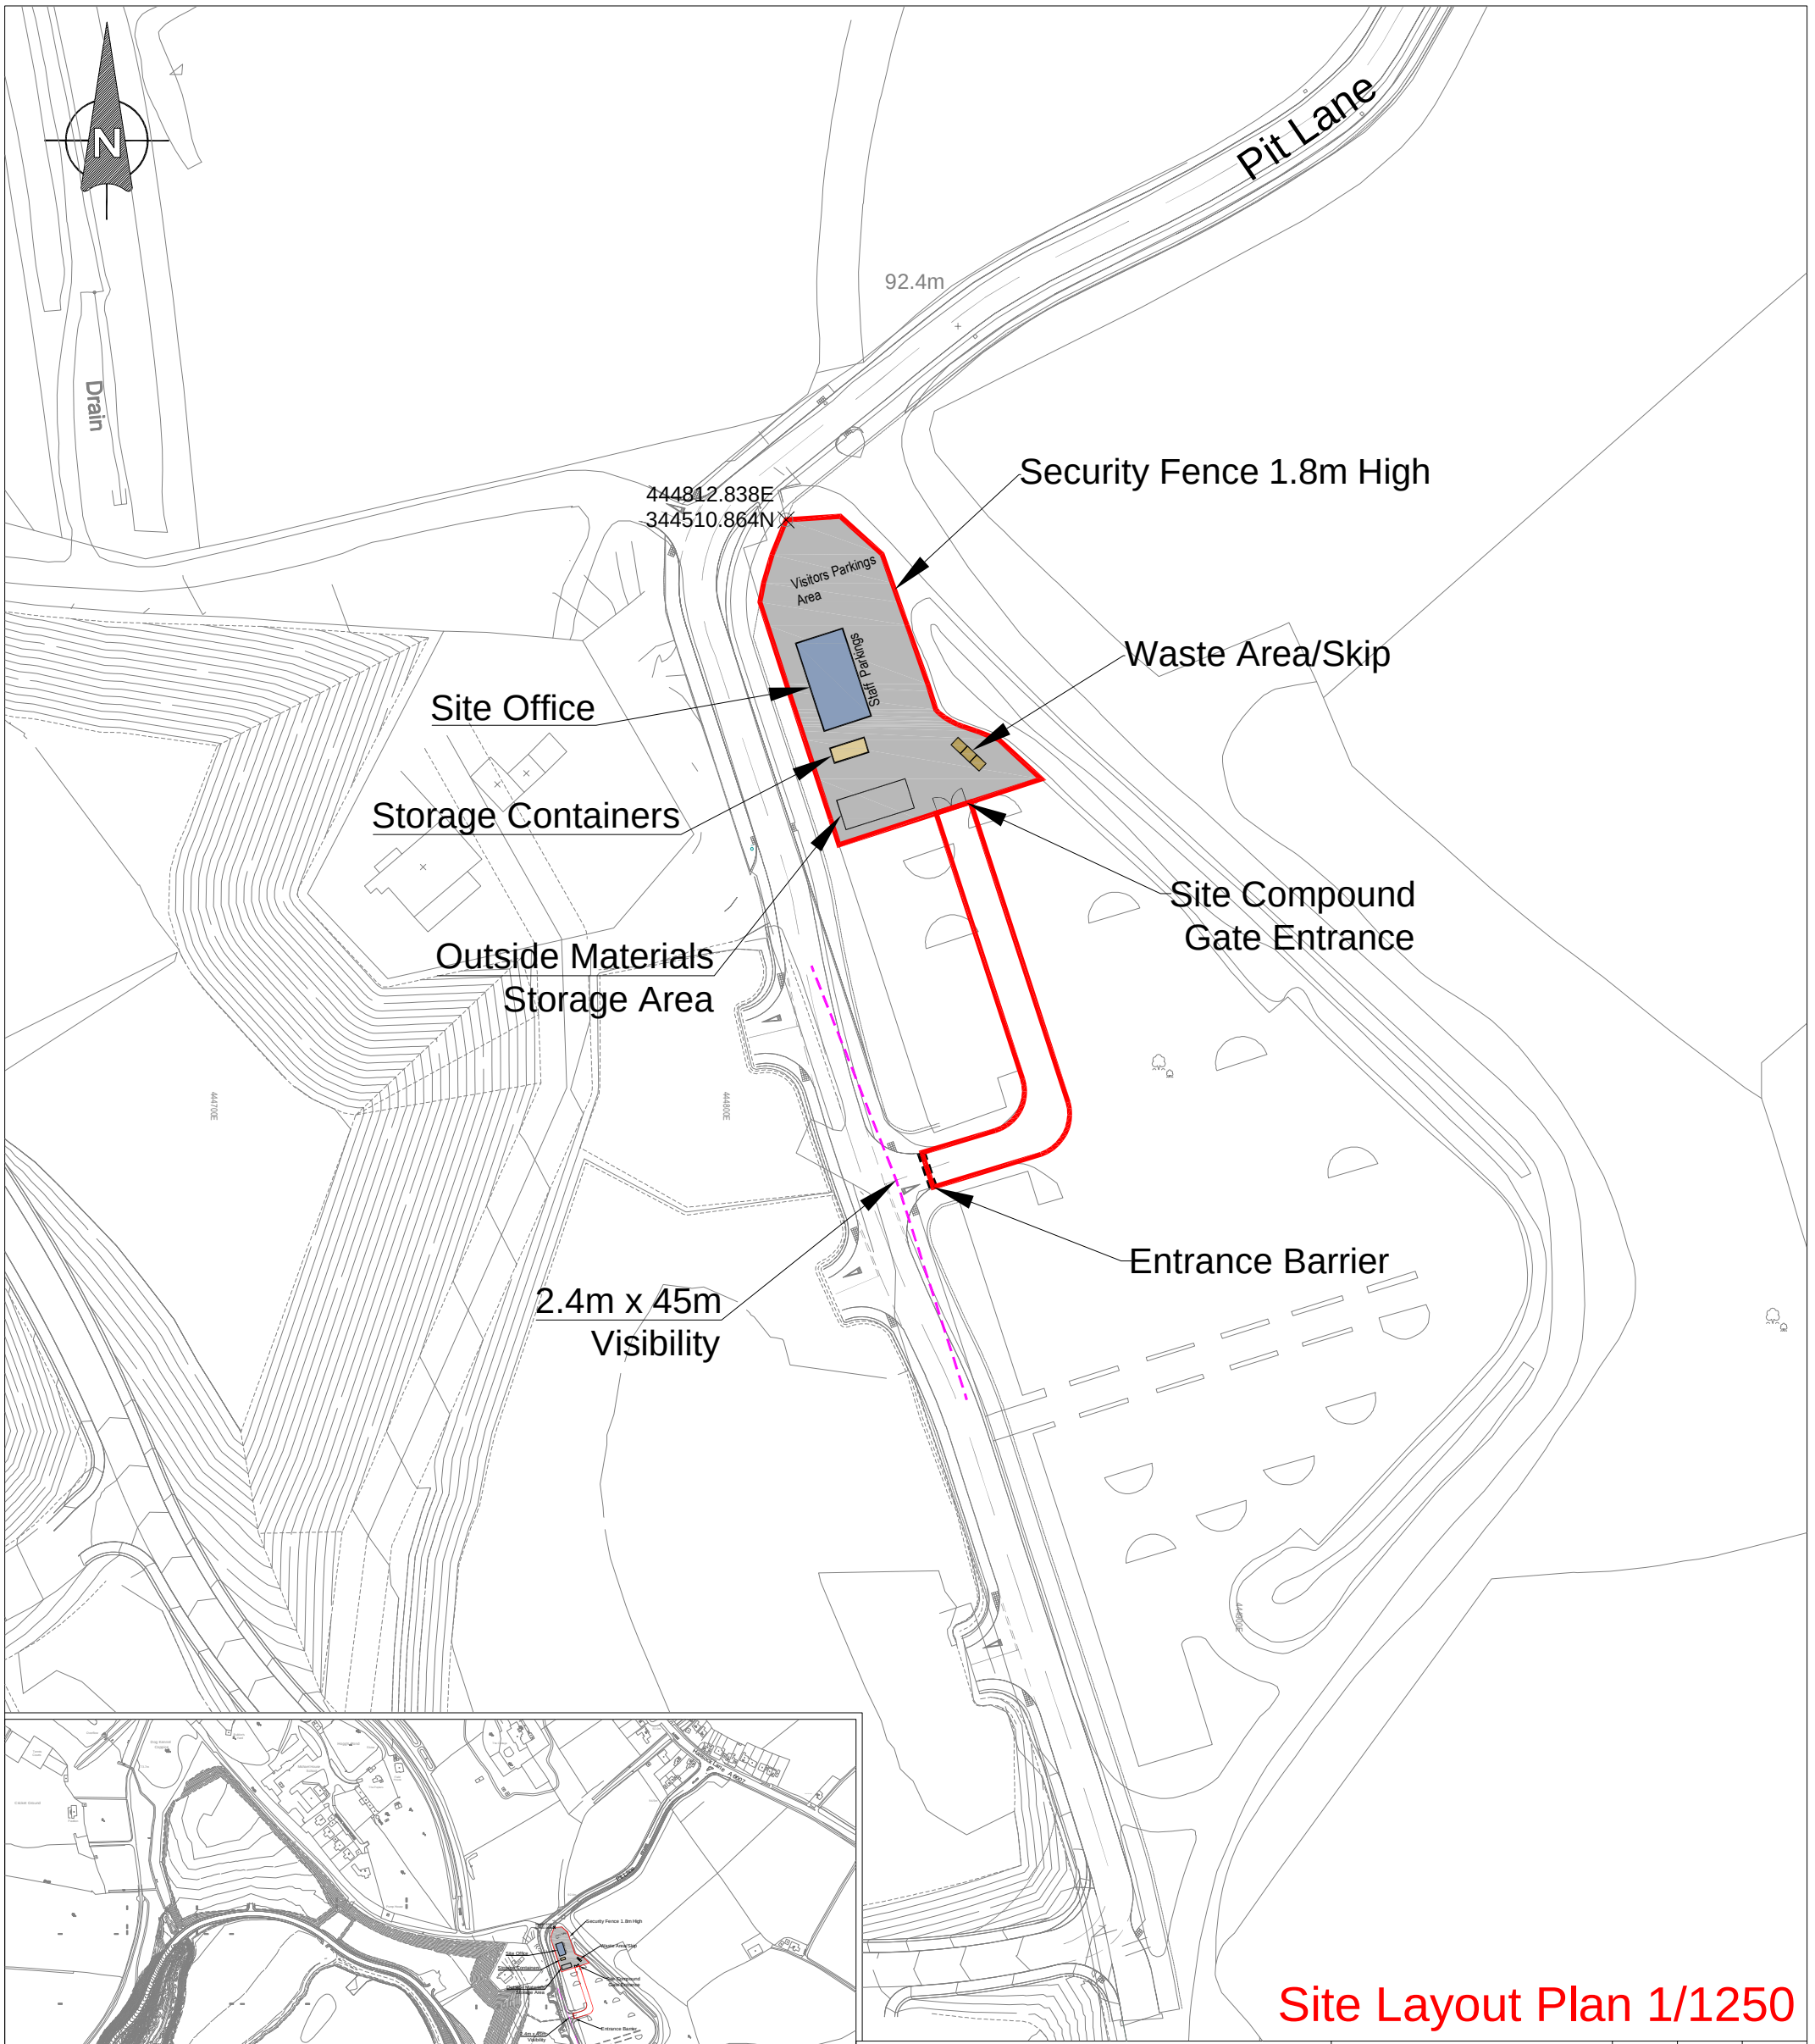

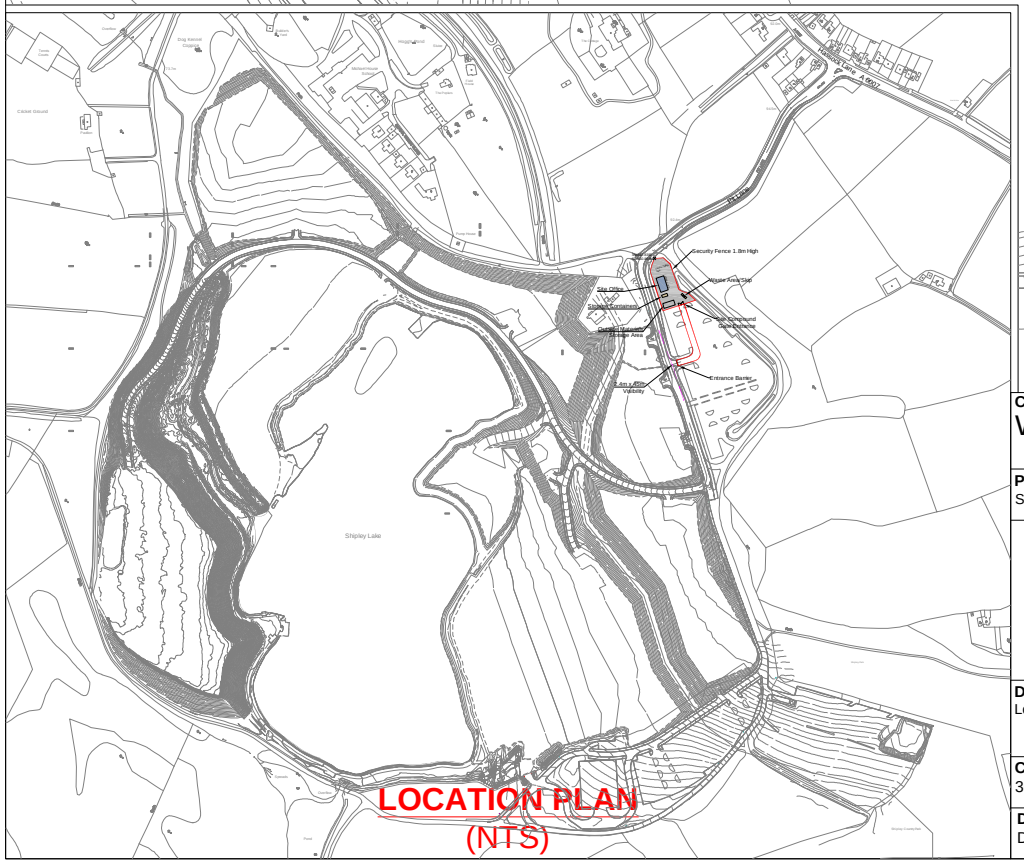

LOCATION PLAN
(NTS)

Site Layout Plan 1/1250

CLIENT
Waystone Development Ltd

PROJECT
Shipley Lakeside Development

Waystone
Waystone Limited
7 Napier Court
Gander Lane, Barlborough
Chesterfield
S43 4PZ
Tel: 01246 381301
E-mail:firstname.surname@waystone.co.uk
BUILDING. CIVIL ENGINEERING. PROPERTY DEVELOPMENT

DRAWING TITLE
Location Plan For Site Compound / Office

CONTRACT	SCALE	DATE
300	1/1250@A3	10/03/2026
DRAWN BY	**CHECKED BY**	**APPROVED BY**
DT	DT/AB	AB

REVISION DETAILS	BY/CHECK	DATE	SUFFIX
Revised as per comments	DT/AB	12/03/2026	A

NOTES

THIS DRAWING IS COPYRIGHT OF WAYSTONE DEVELOPMENT LTD 2026.

Do not scale off this drawing.
The Contractor and his sub-contractors are to verify all dimensions on site before making shop drawings or commencing manufacture.
The Contractor is to bring to the notice of Waystone Ltd any discrepancies contained in this drawing prior to work commencement.
WAYSTONE LTD IS A MEMBER OF THE C.P. HOLDINGS GROUP OF COMPANIES REGISTERED IN ENGLAND No. 2451185.

DWG No SL-MP-PL-15

REV A