Max. Gross Weight	30,480 KG	67,200 LBS
Tare Weight	3,790 KG	8,355 LBS
Max. Payload	26,690 KG	58,845 LBS
Cubic Capacity	76.2 m³	2,690 ft³
Floor Area	28.3 m²	305 ft²

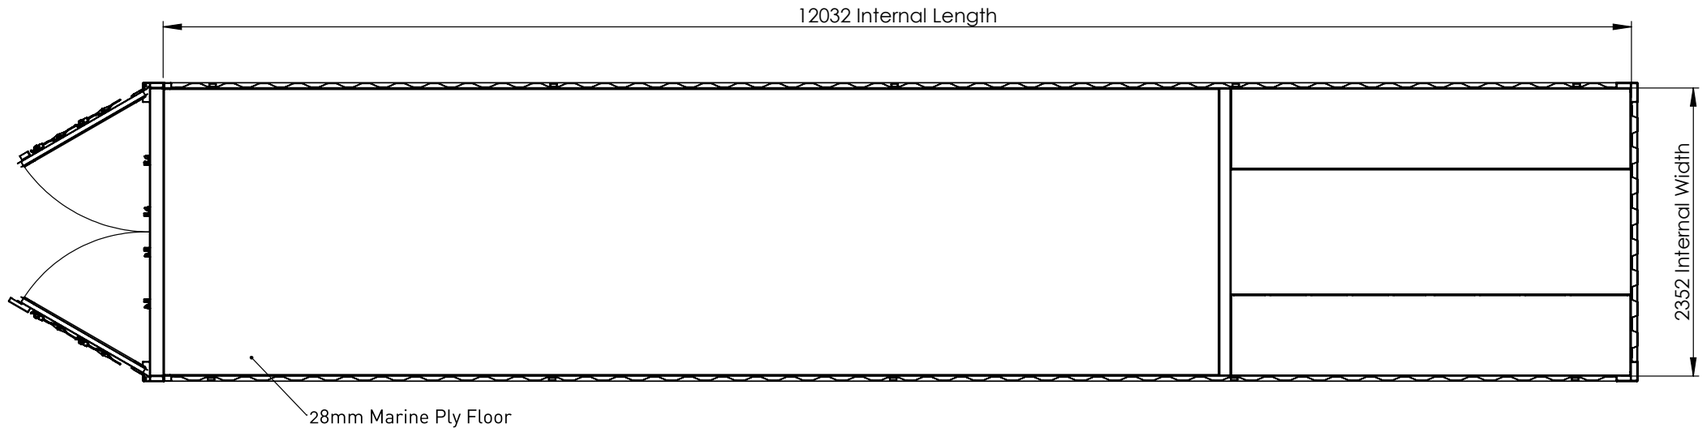

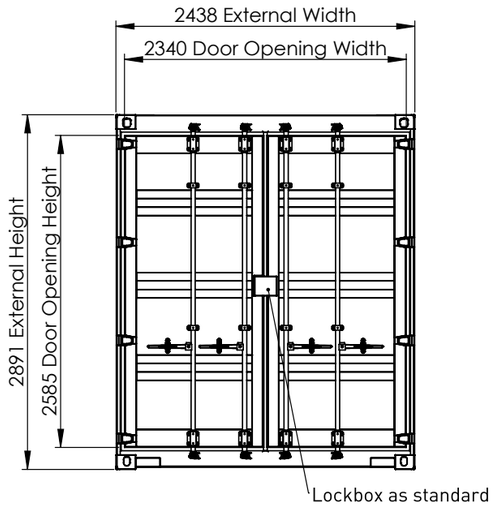

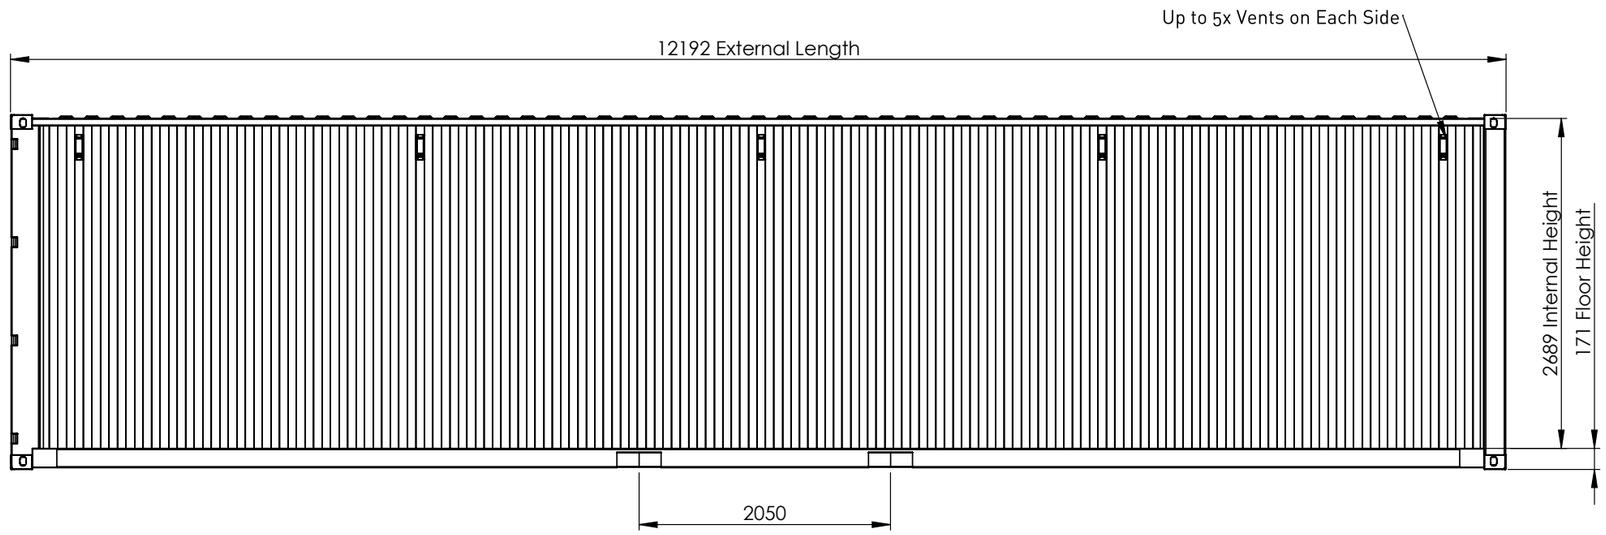

REVISION:

PROJECT: DENBY INSTITUTE AND RECREATION GROUND SECURE STORAGE

DESCRIPTION: 40' High Cube Container

A3

SCALE 1:50

SHEET 1 OF 1