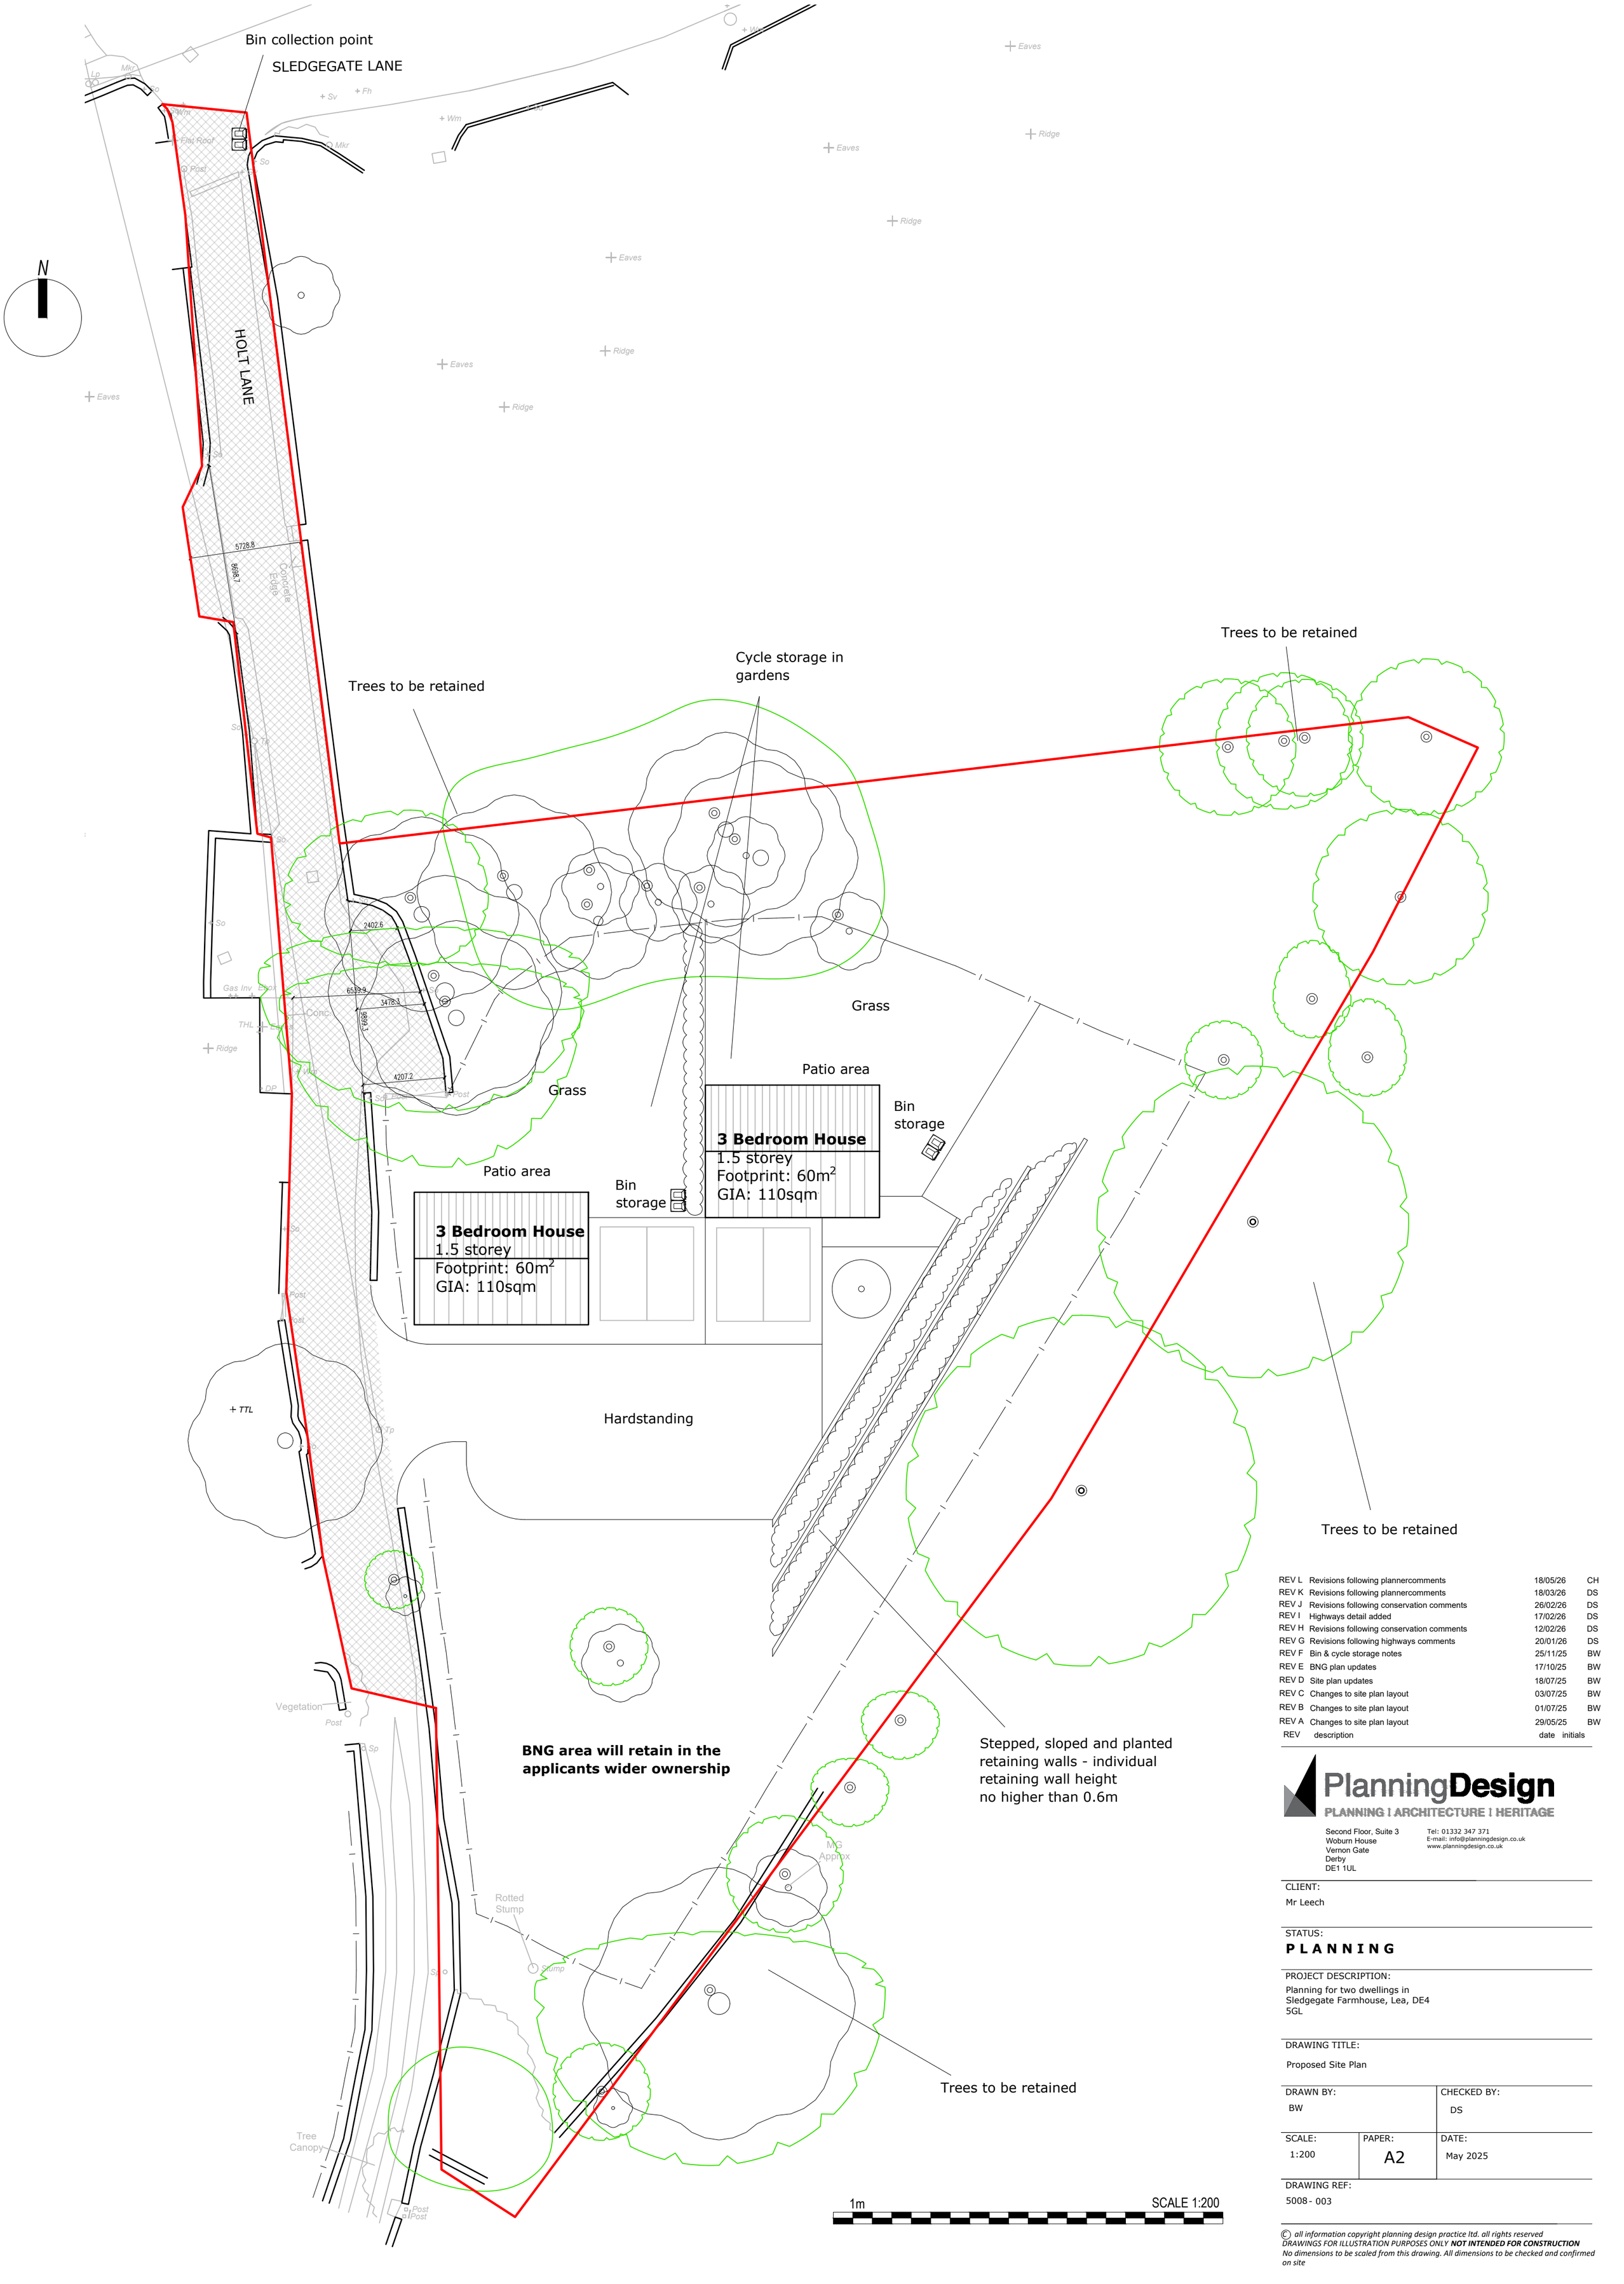


| | | | |
|---|---|---|---|
| REV L | Revisions following plannercomments | 18/05/26 | CH |
| REV K | Revisions following plannercomments | 18/03/26 | DS |
| REV J | Revisions following conservation comments | 26/02/26 | DS |
| REV I | Highways detail added | 17/02/26 | DS |
| REV H | Revisions following conservation comments | 12/02/26 | DS |
| REV G | Revisions following highways comments | 20/01/26 | DS |
| REV F | Bin & cycle storage notes | 25/11/25 | BW |
| REV E | BNG plan updates | 17/10/25 | BW |
| REV D | Site plan updates | 18/07/25 | BW |
| REV C | Changes to site plan layout | 03/07/25 | BW |
| REV B | Changes to site plan layout | 01/07/25 | BW |
| REV A | Changes to site plan layout | 29/05/25 | BW |
| REV | description | date | initials |

PlanningDesign
PLANNING I ARCHITECTURE I HERITAGE

Second Floor, Suite 3
Woburn House
Vernon Gate
Derby
DE1 1UL

Tel: 01332 347 371
E-mail: info@planningdesign.co.uk
www.planningdesign.co.uk

CLIENT:
Mr Leech

STATUS:
**PLANNING**

PROJECT DESCRIPTION:
Planning for two dwellings in Sledgegate Farmhouse, Lea, DE4 5GL

DRAWING TITLE:
Proposed Site Plan

| DRAWN BY: | | CHECKED BY: |
|---|---|---|
| BW | | DS |
| SCALE: 1:200 | PAPER: A2 | DATE: May 2025 |

DRAWING REF:
5008 - 003

© all information copyright planning design practice ltd. all rights reserved
DRAWINGS FOR ILLUSTRATION PURPOSES ONLY **NOT INTENDED FOR CONSTRUCTION**
No dimensions to be scaled from this drawing. All dimensions to be checked and confirmed on site