




existing ground floor plan
1:100

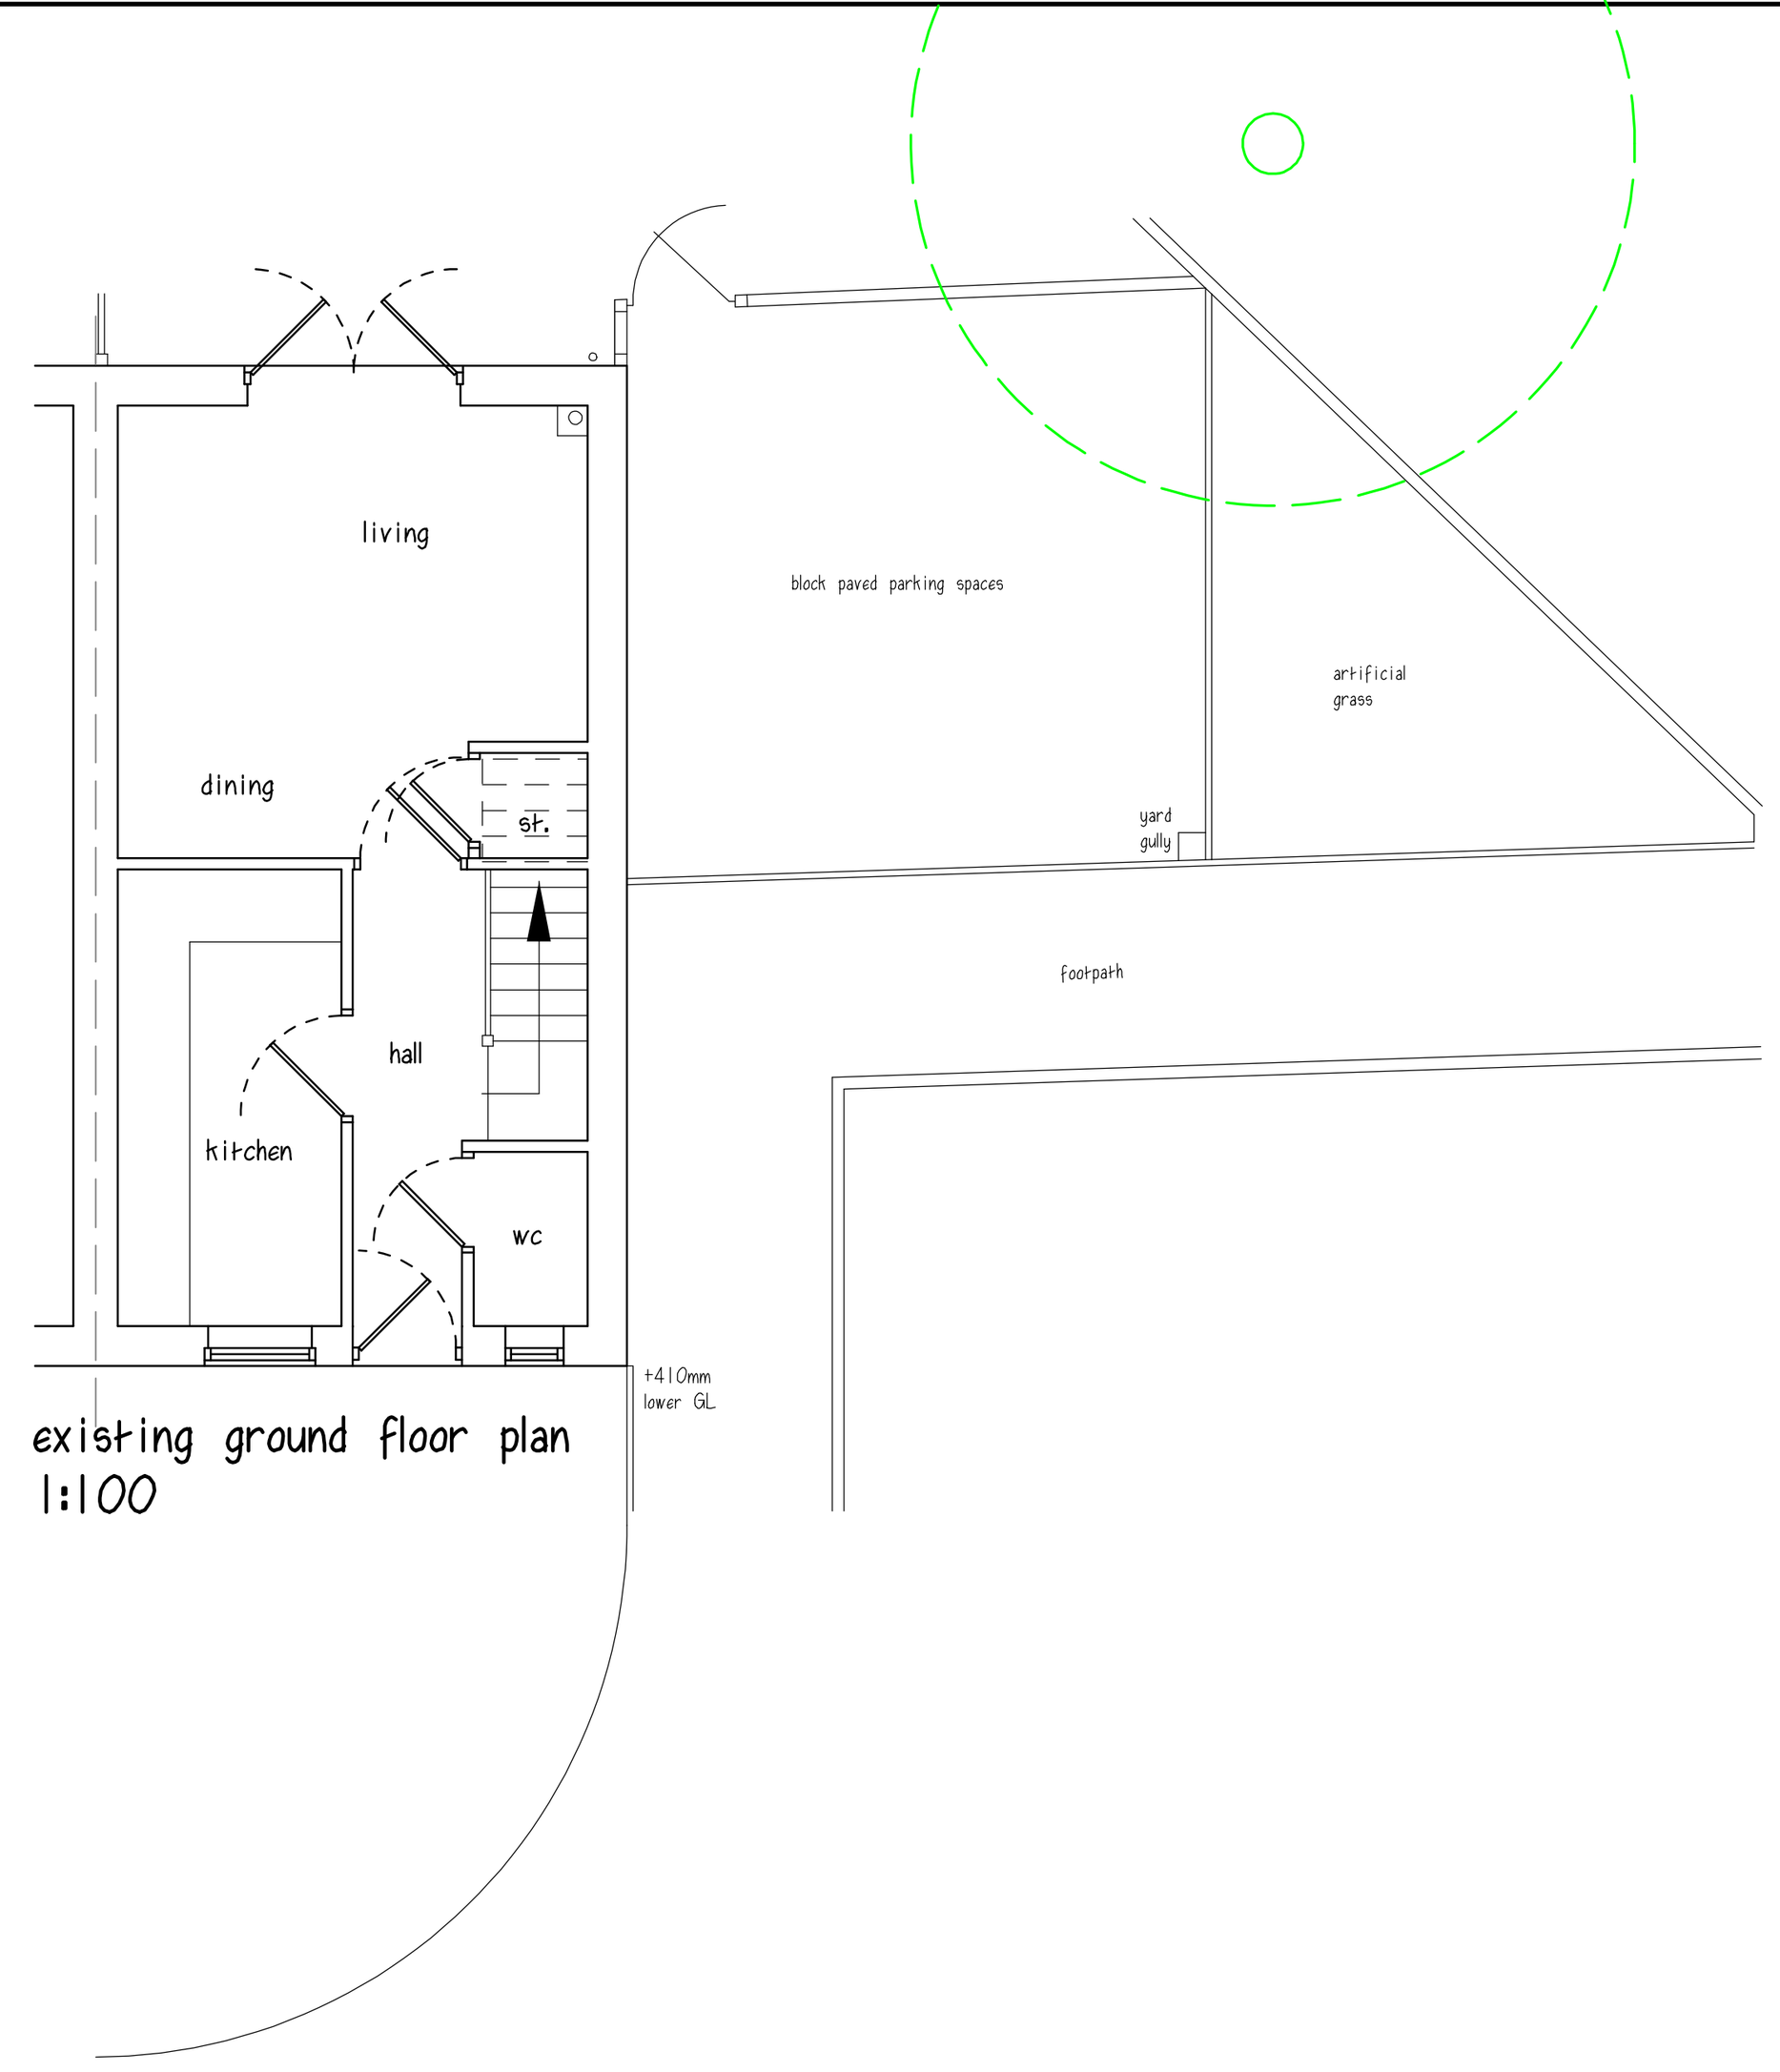


existing first floor plan
1:100

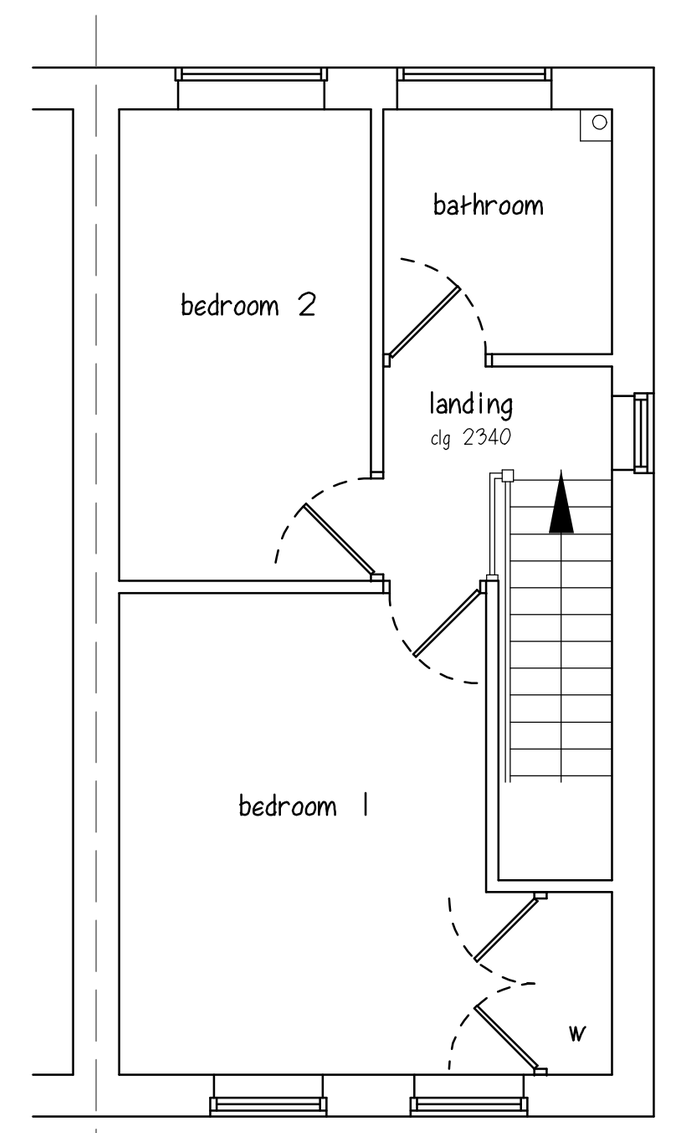

existing front elevation
1:100

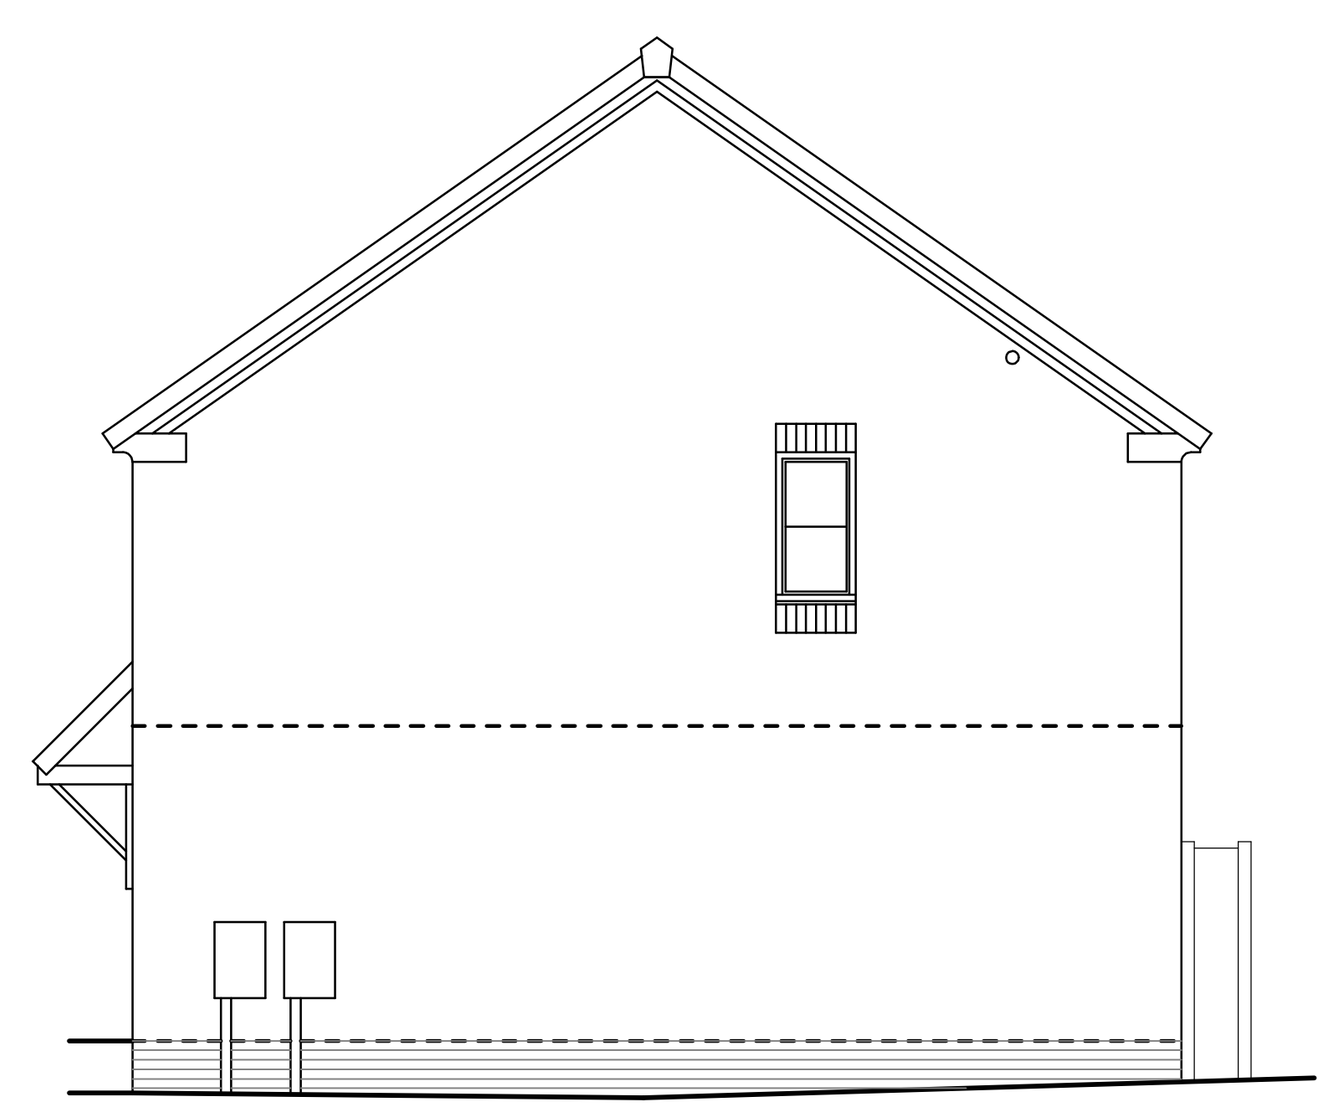

existing side elevation
1:100

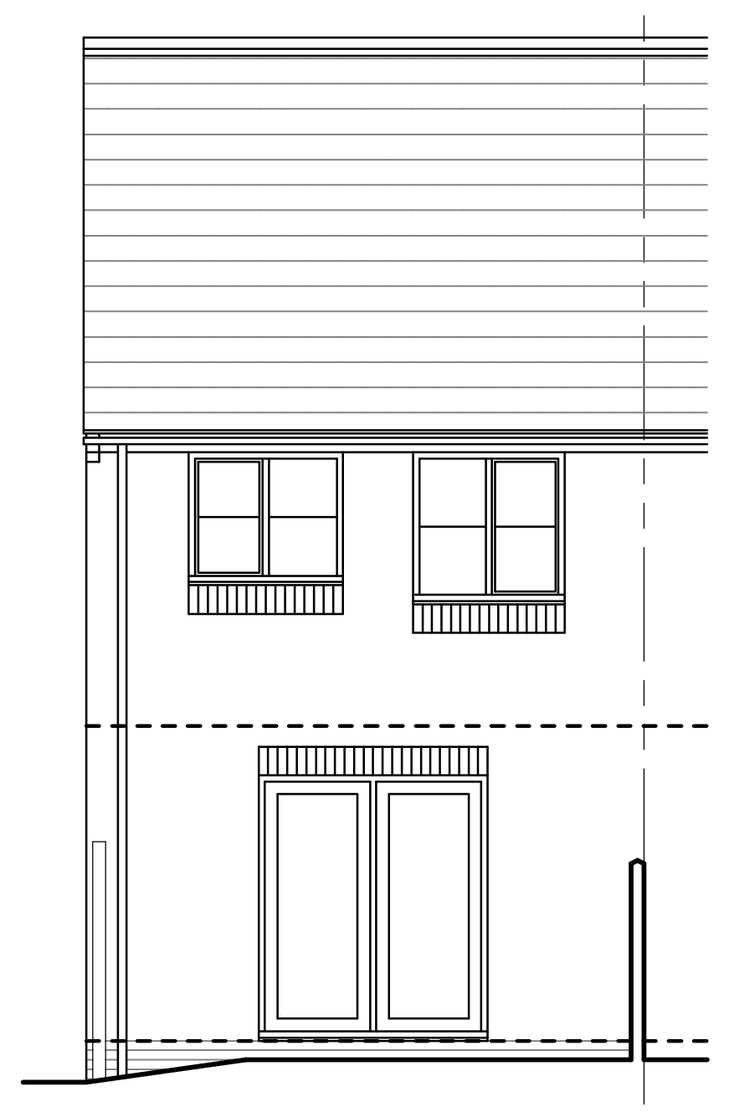


existing rear elevation
1:100



block plan 1:500




proposed front elevation
1:100

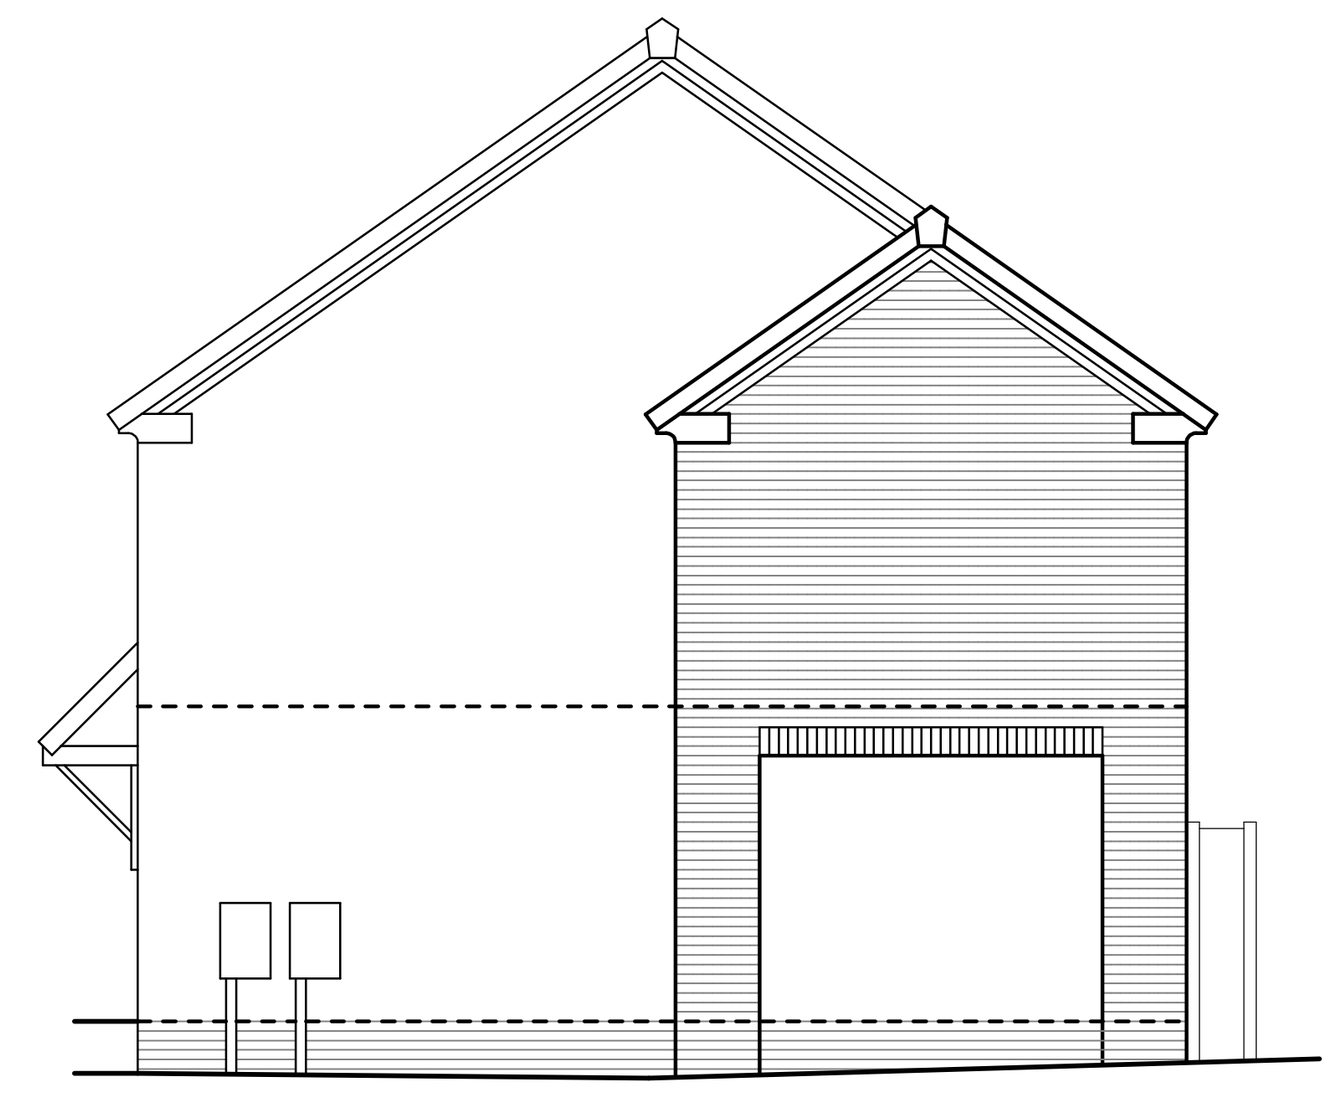


proposed side elevation 1:100




proposed rear elevation 1:100

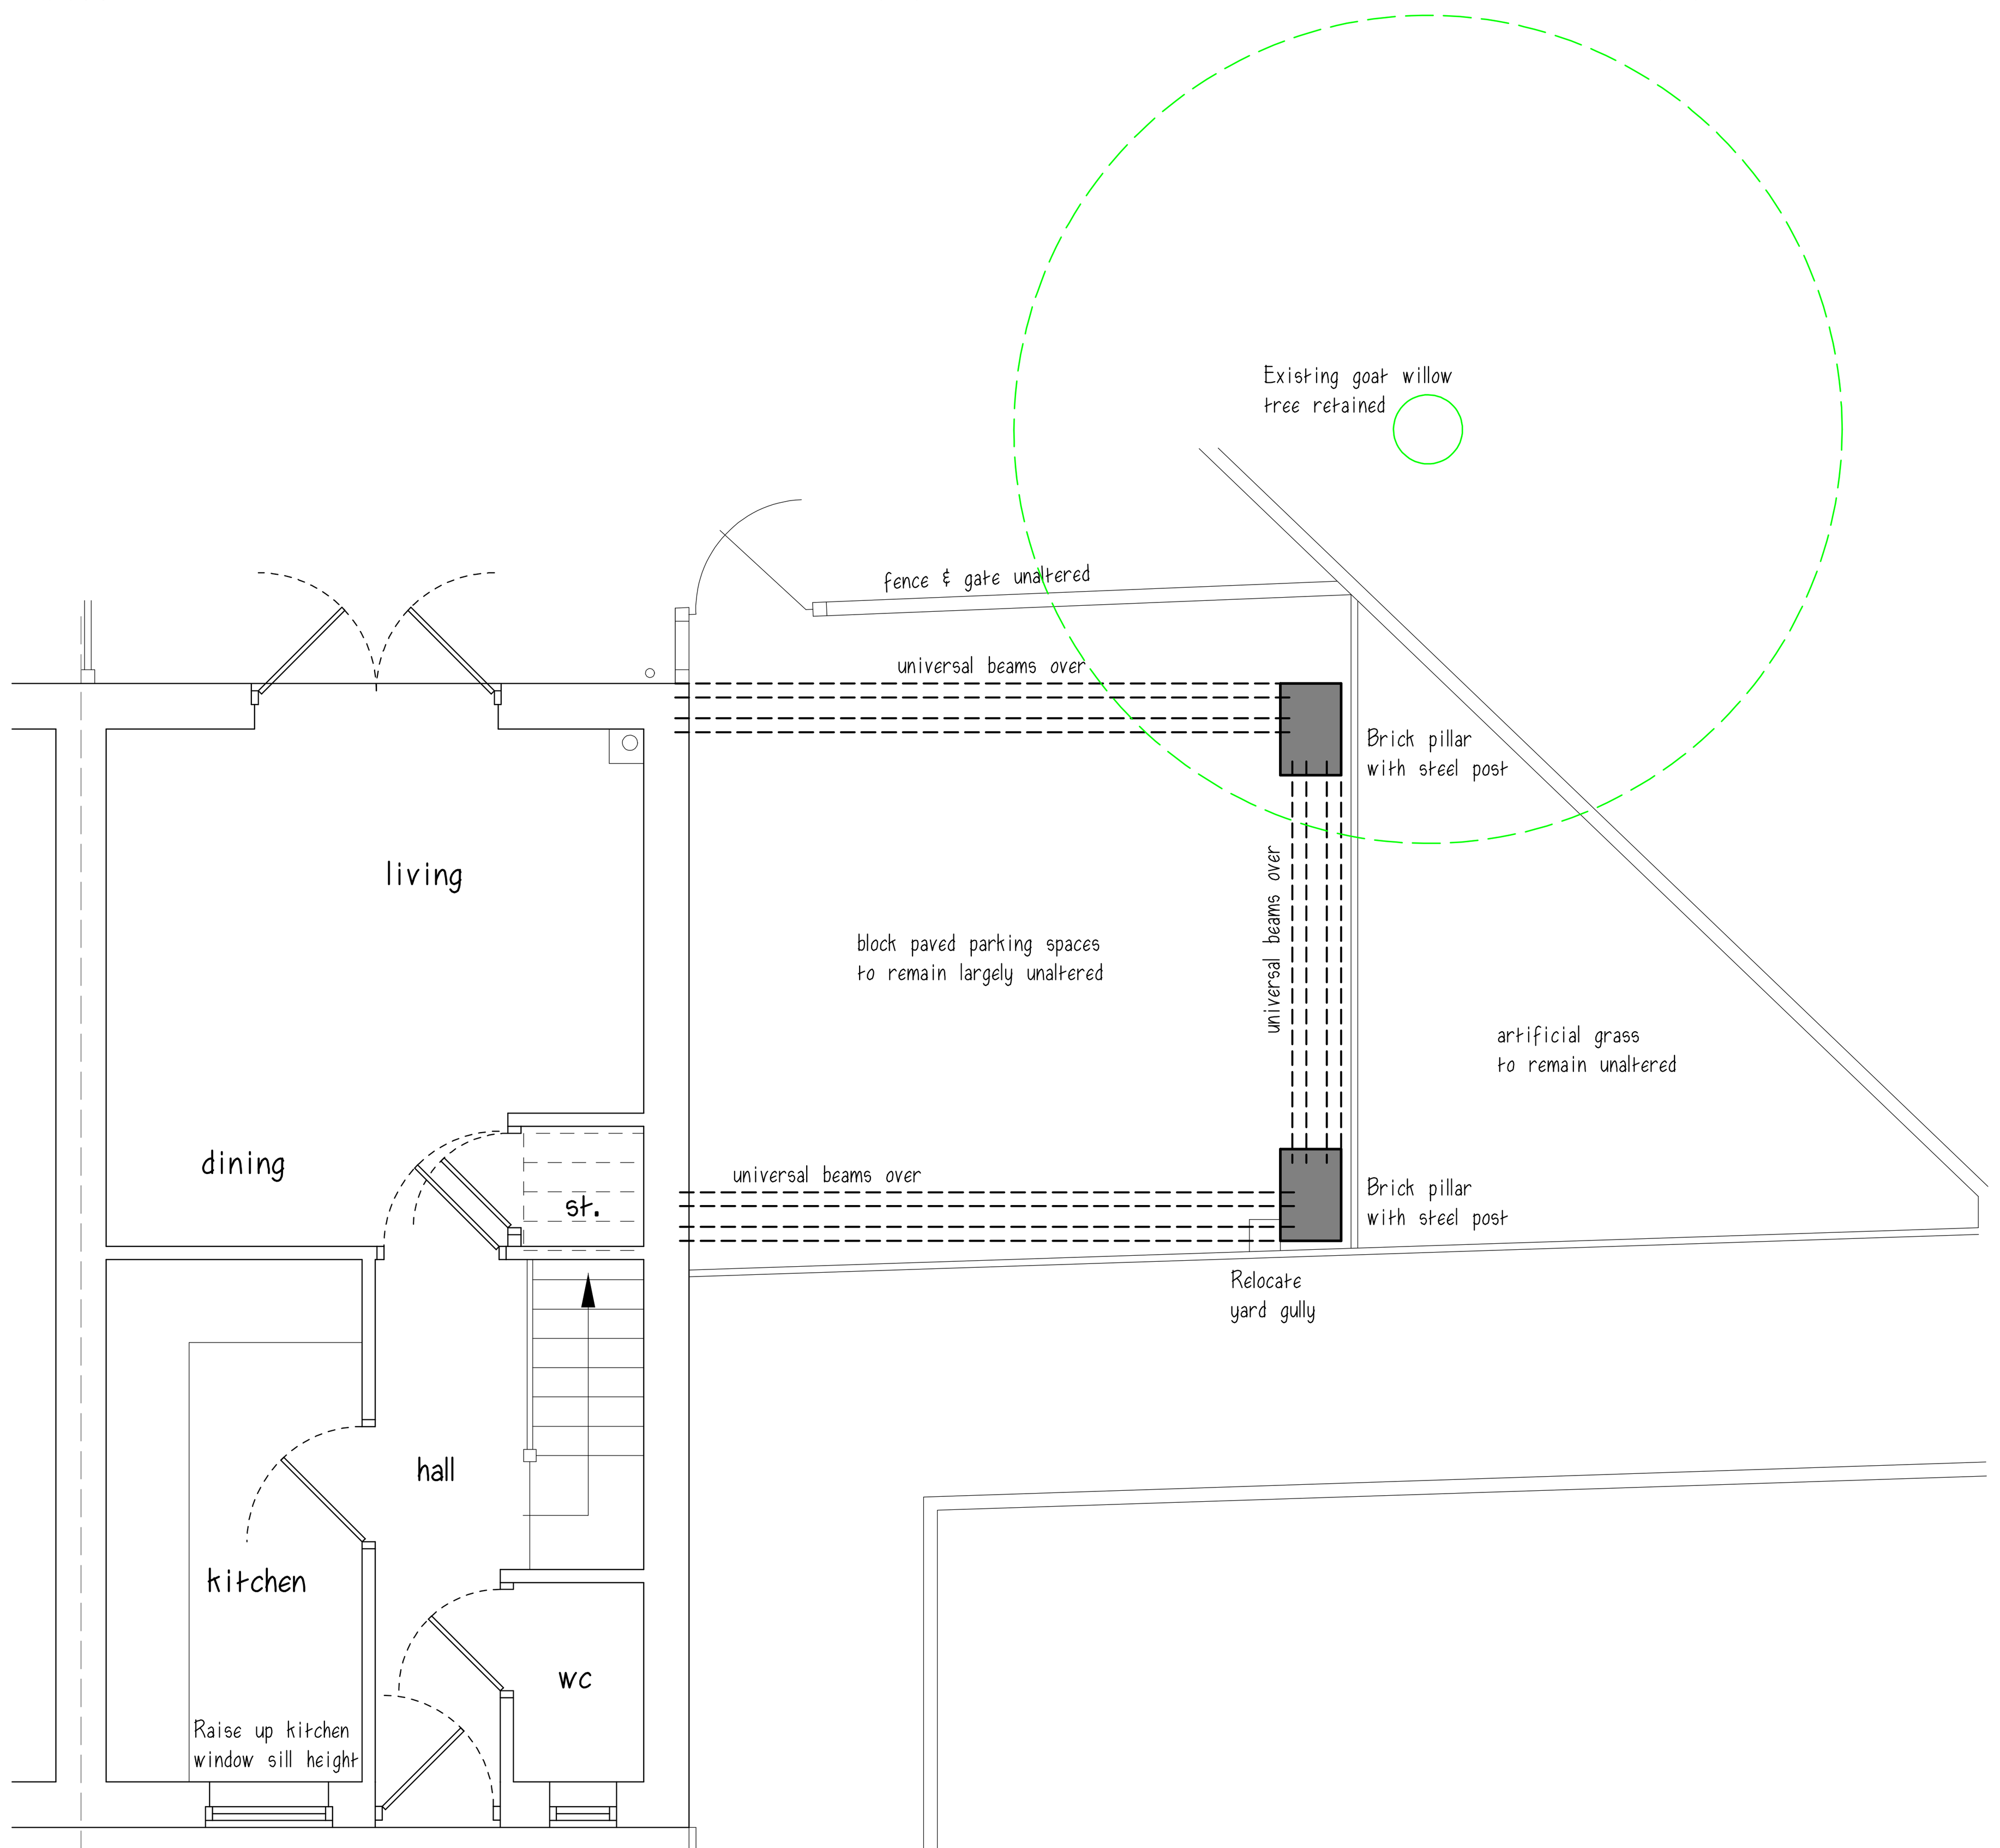


proposed ground floor plan
1:50

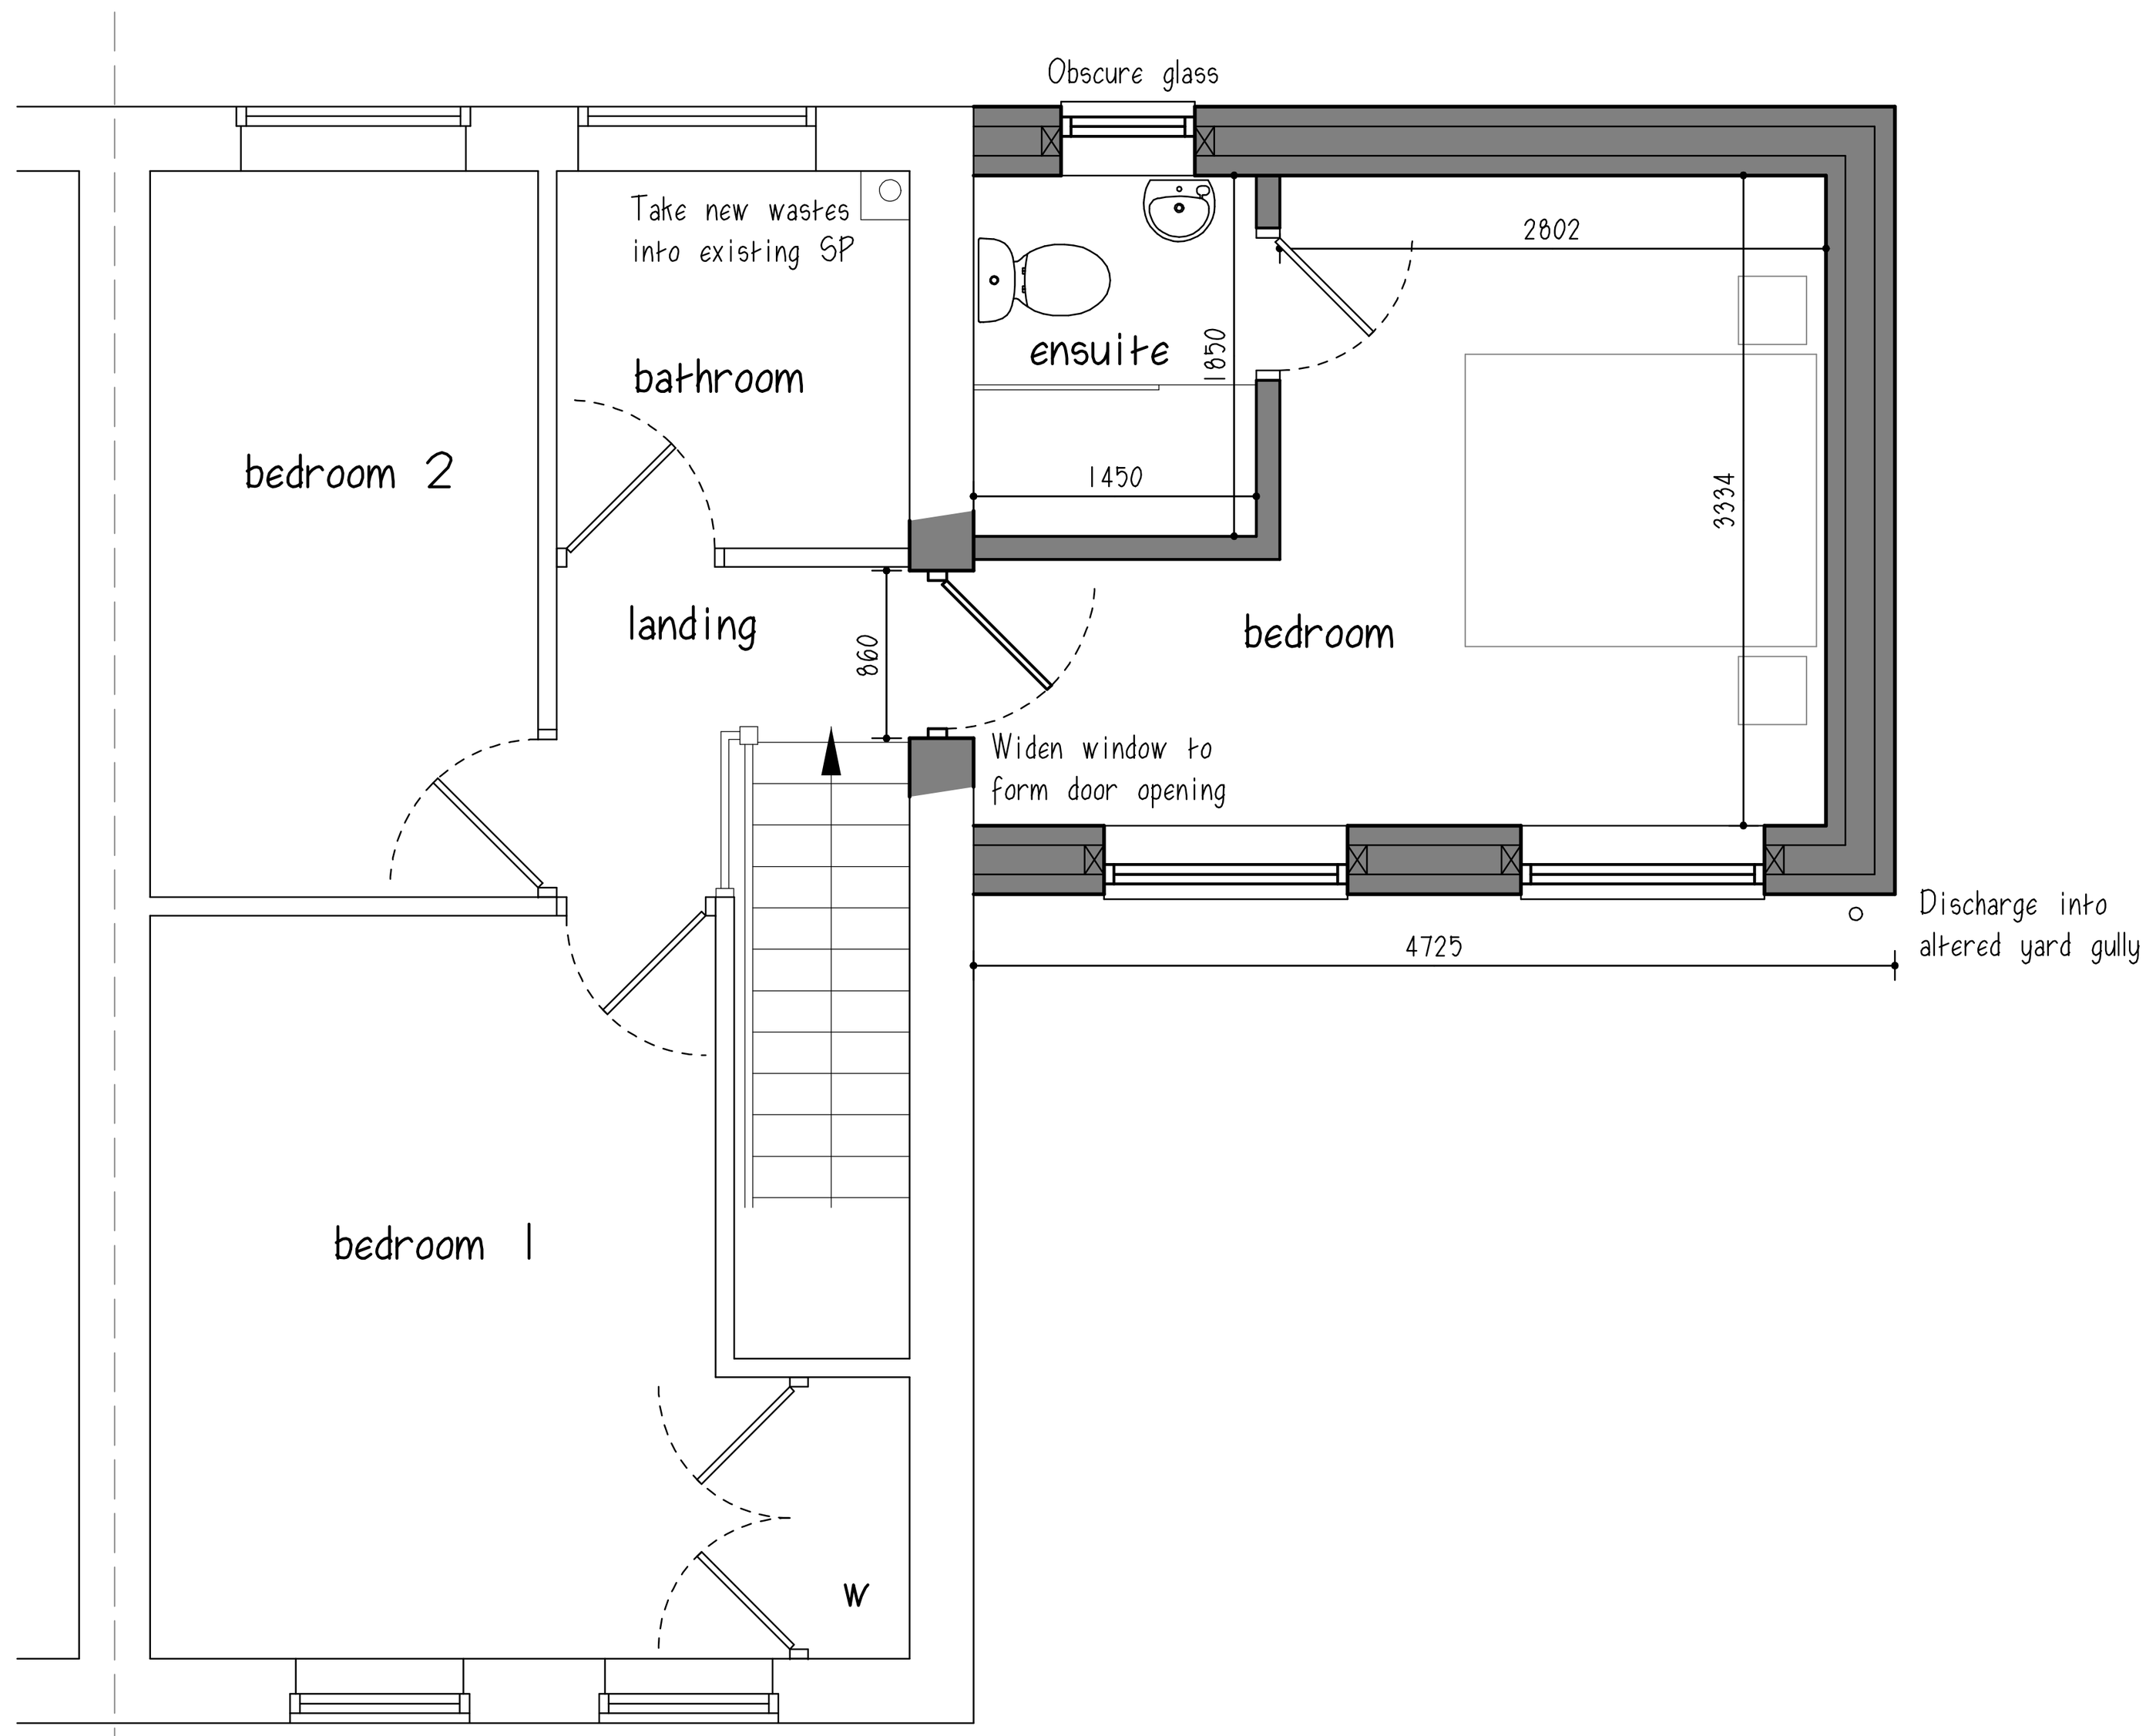

proposed first floor plan
1:50

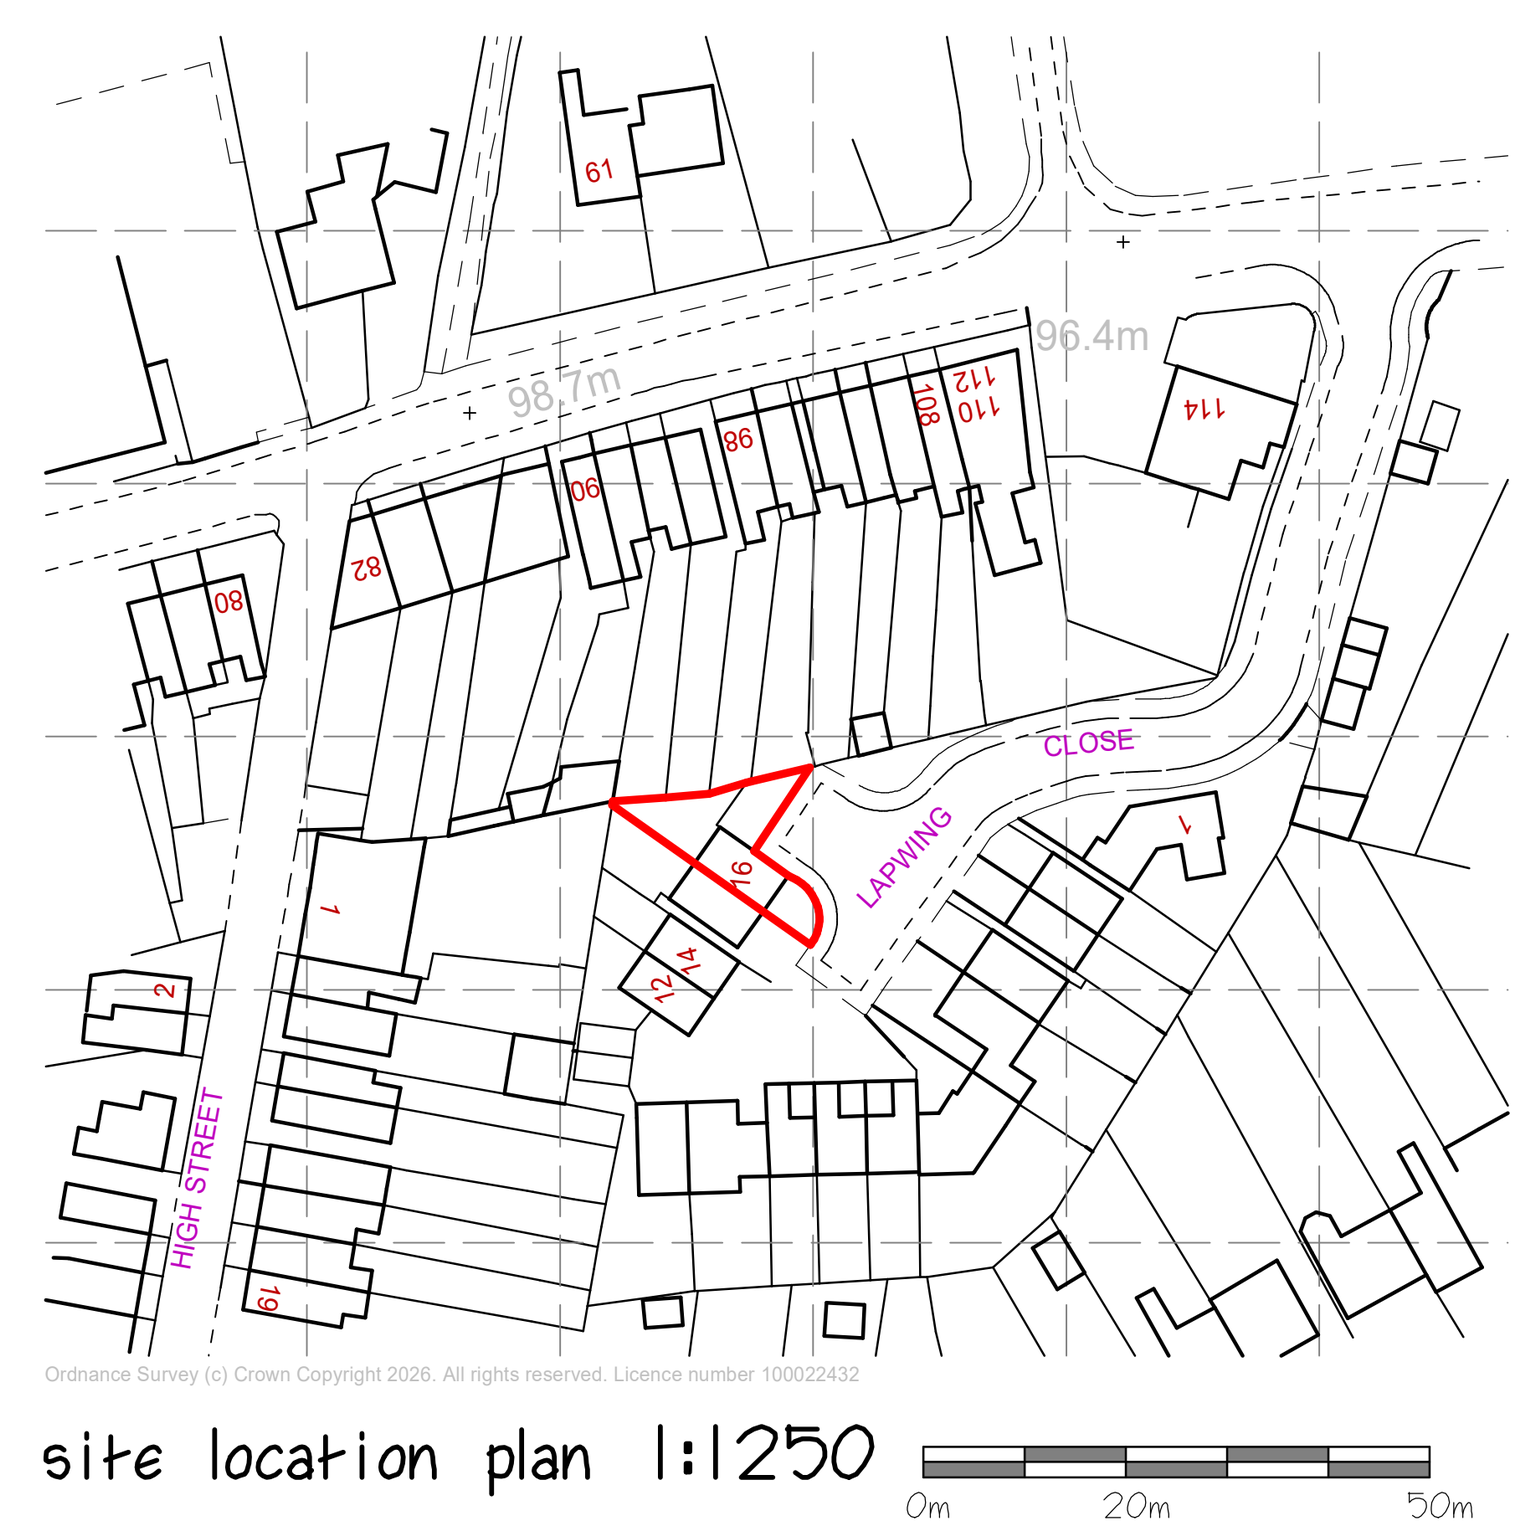

site location plan 1:1250

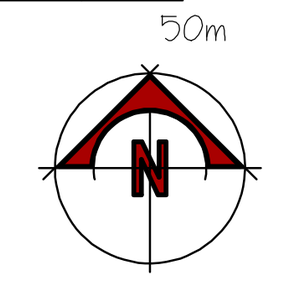

REVISIONS	DATE

CLIENT MR. G. TOWNLEY
ADDRESS 16 LAPWING CLOSE - KILBURN
PROJECT PROPOSED SIDE EXTENSION
DRAWING SURVEY & SCHEME DESIGN
SCALE 1:50 / 1:100 / 1:500 / 1:1250 at A1
DATE JUNE 2026
DWG No. PA/26-018 SK 81 01

PILKINGTON ARCHITECTURE
29A STRETTEA LANE
HIGHAM
ALFRETON
DERBYSHIRE
DE55 6EJ

Tel : 01773 843333
jon@pilkington-architecture.co.uk

This drawing is copyright.
Contractors must check all dimensions on site, working only from grid & figure dimensions.
Discrepancies must be reported to the designer before work is done.