AP *Building Design*

18 Owlcotes View
Bolsover
Chesterfield
Derbyshire
S44 6SS
Tel 07714 209122

1:500 0 10m 20 30 40 50

SITE LOCATION PLAN

1:500 SCALE OS Ordnance Survey

Licencee's Name : AP *Building Design* Licencee Number AC0000860758

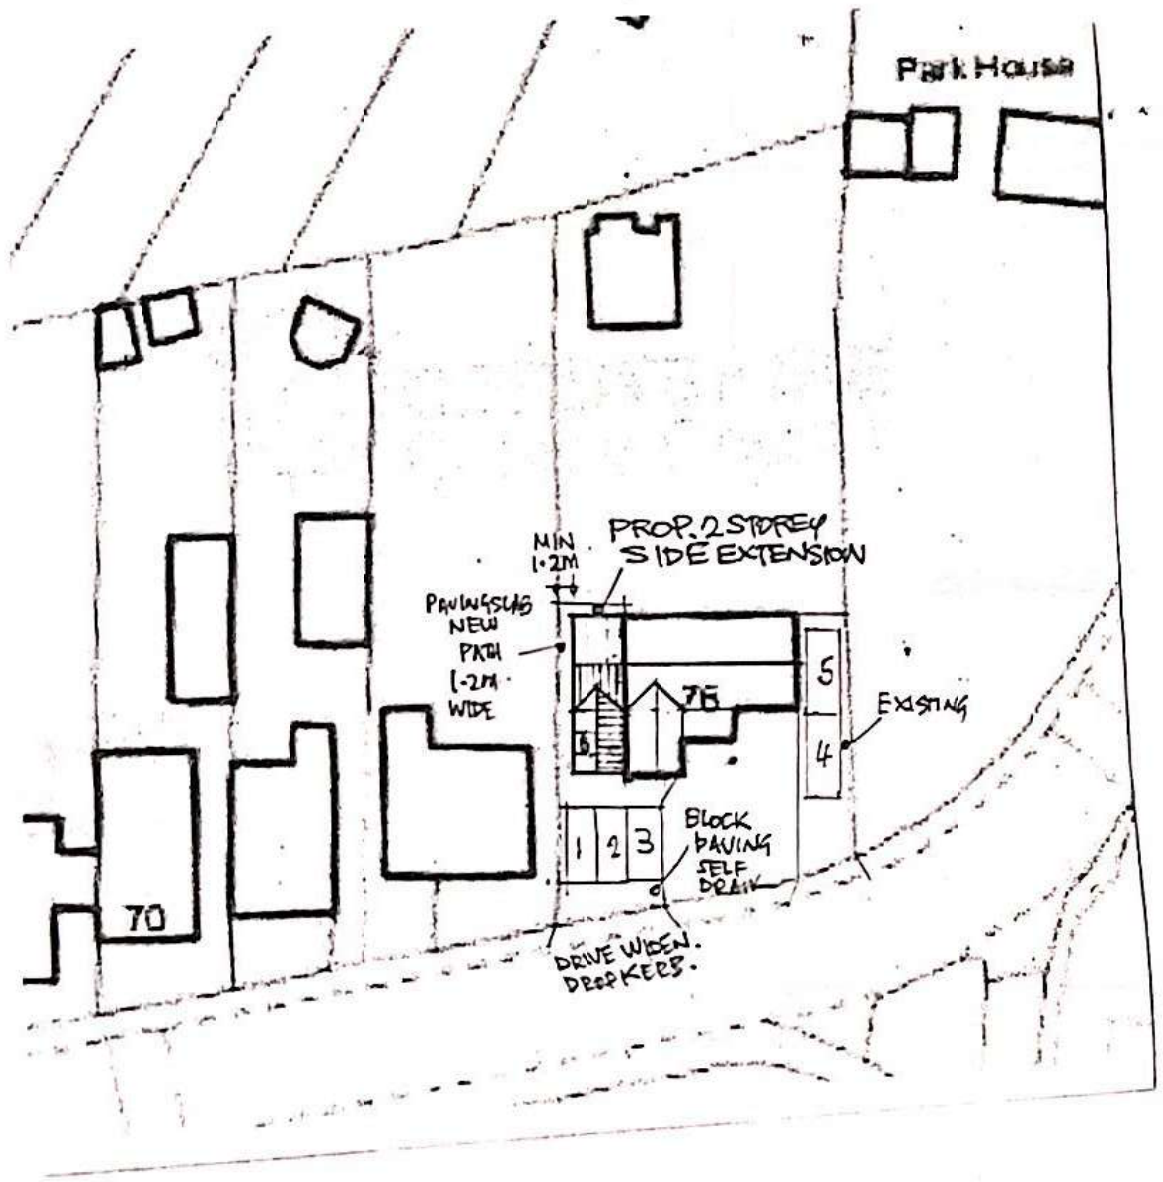

AP *Building Design*

18 Owlcotes View
Bolsover
Chesterfield
Derbyshire
S44 6SS
Tel 07714 209122

1:1250 0 10m 20 30 40 50 60 70 80 90 100

SITE LOCATION PLAN

1:1250 SCALE OS Ordnance Survey

Licencee's Name : AP *Building Design* Licencee Number : AC0000860758

MR THRS DAVIDSON 76 GRANGE ST. ALFRETON. DRG.01

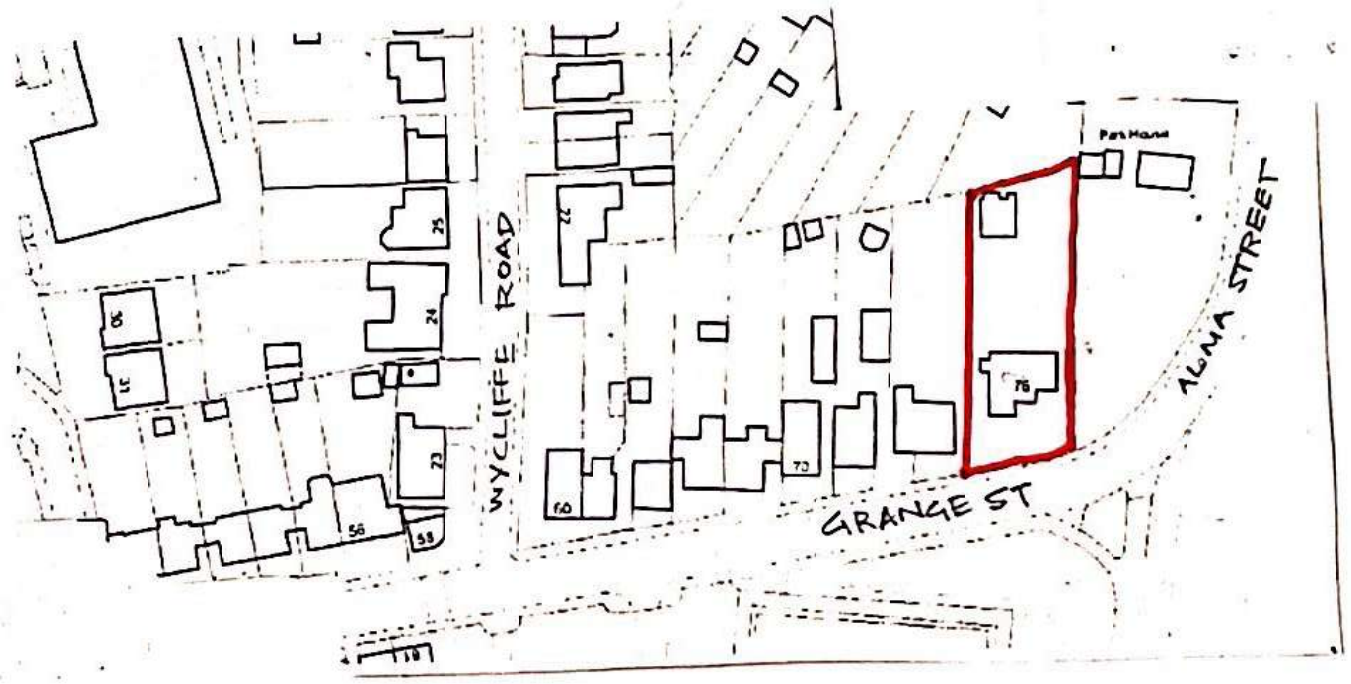

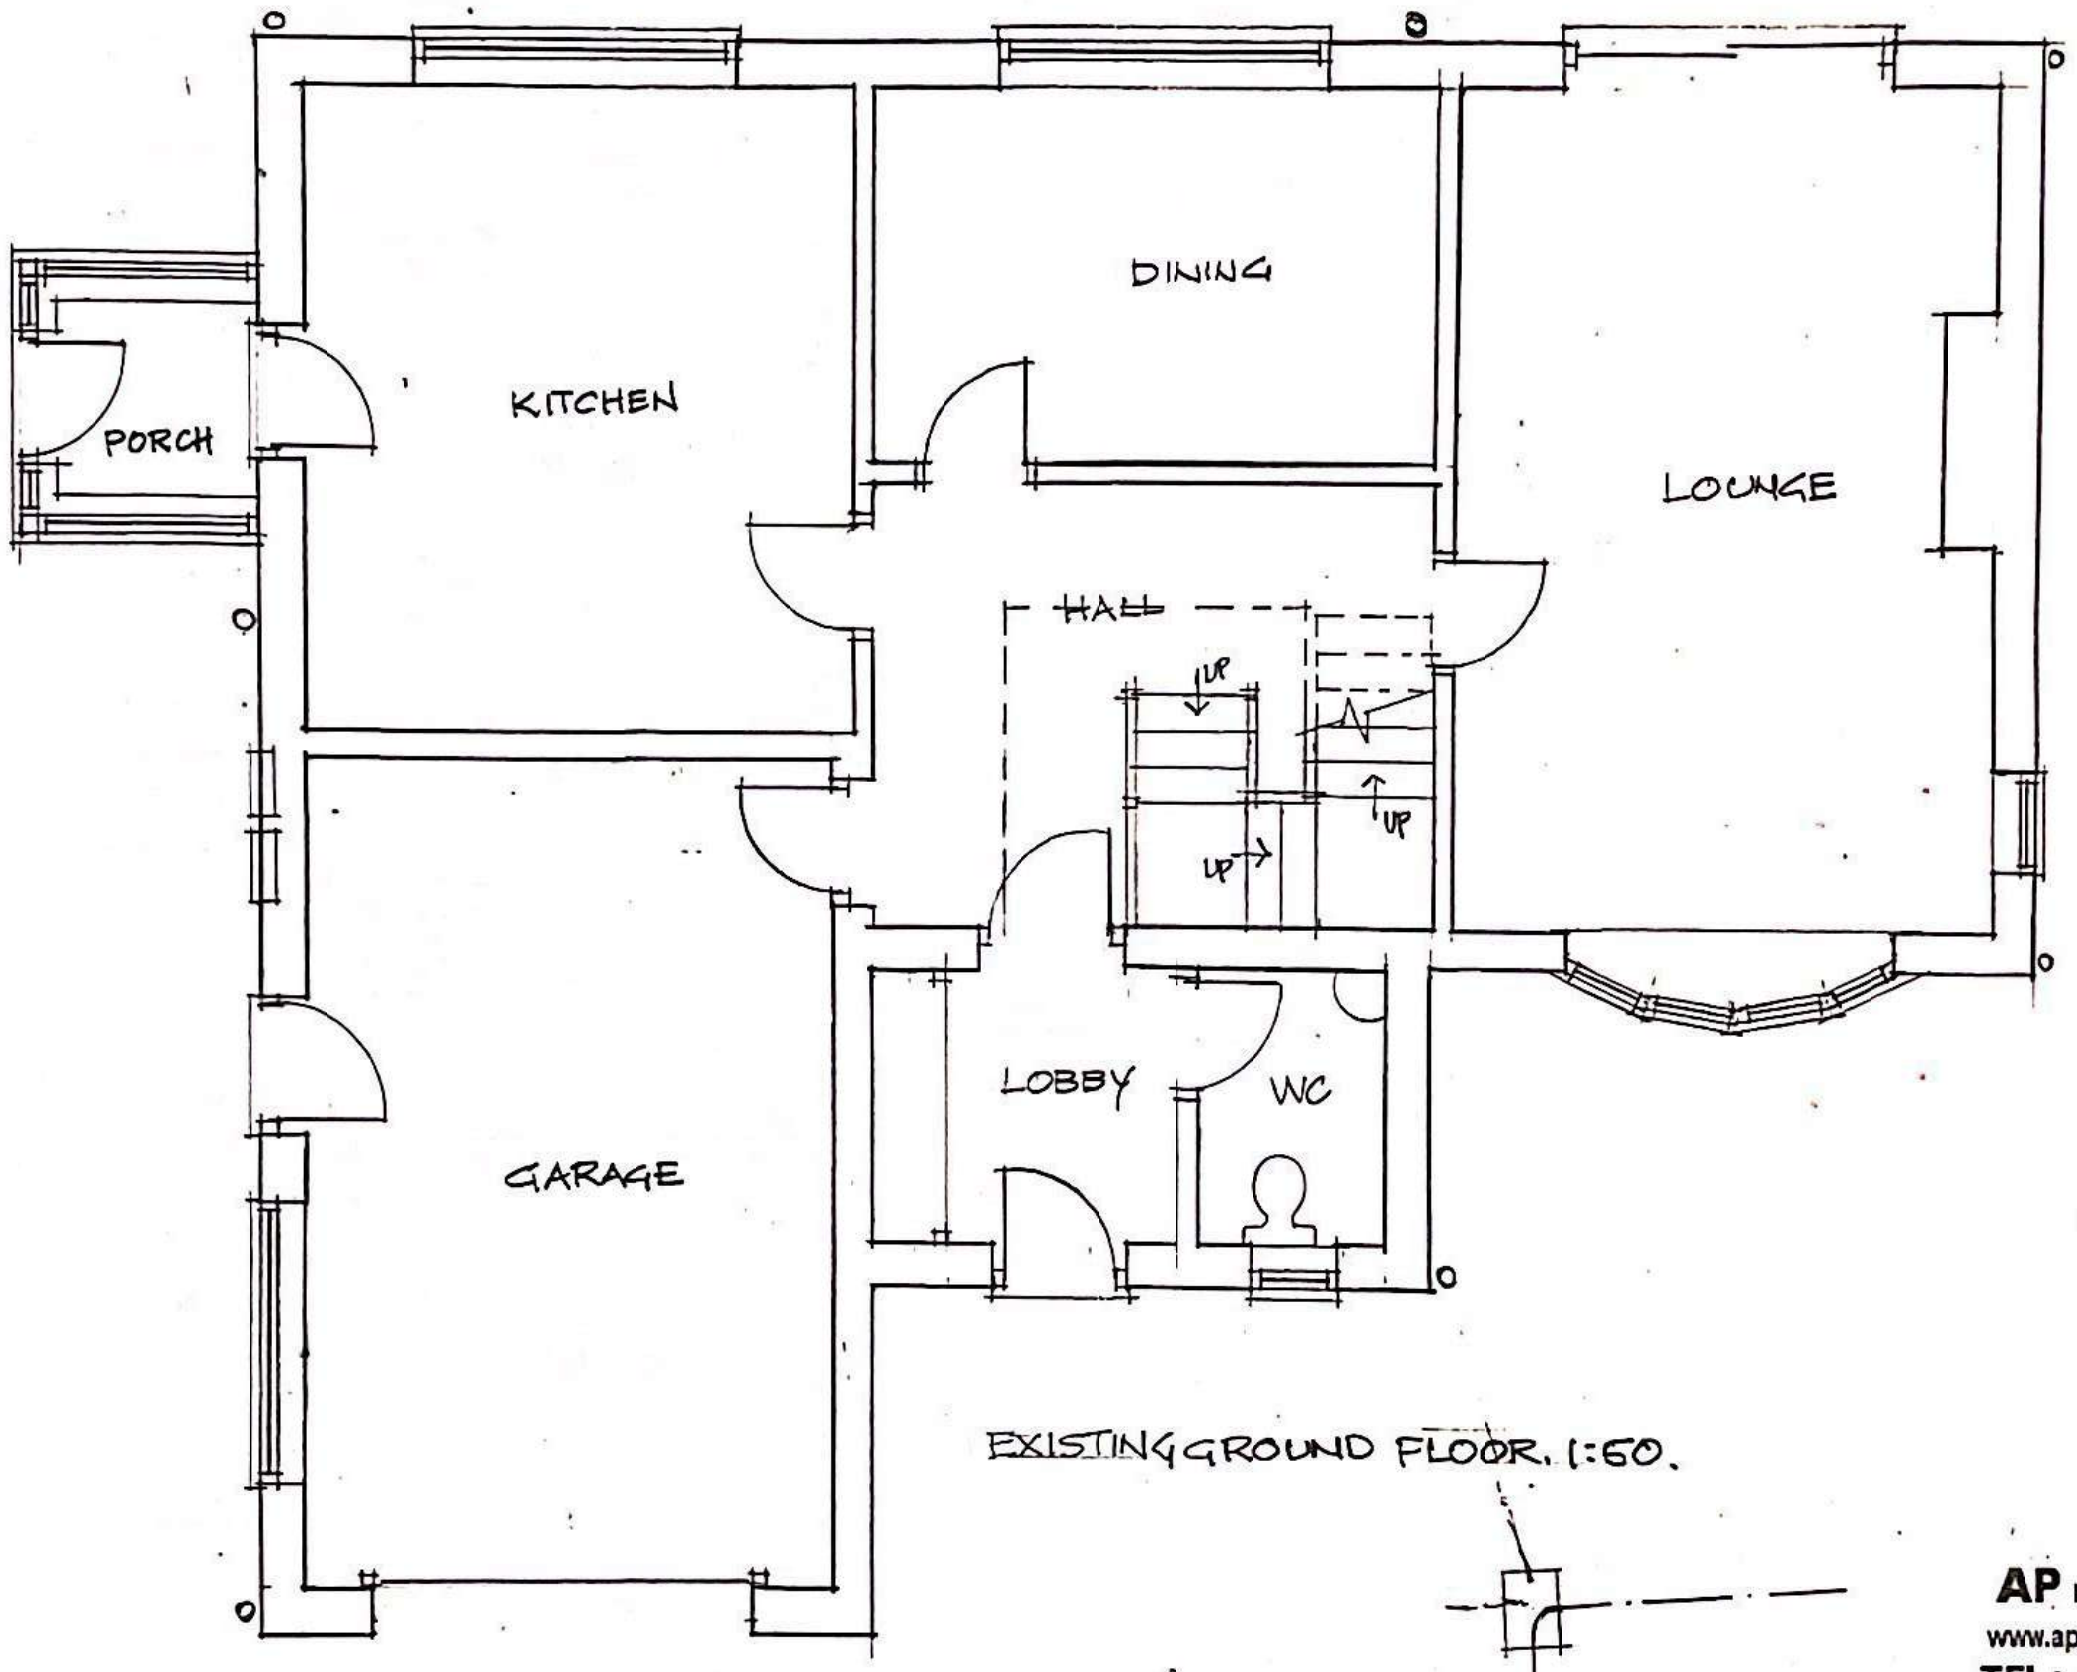

EXISTING GROUND FLOOR. 1:50.

AP Building Design Ltd
www.apbuildingdesign.co.uk
TEL : 07714 209122
CALL FOR FREE QUOTE & TELEPHONE ADVICE

MR+MRS DAVIDSON
76 GRANGE ST
ALFRETON

JULY 26. DRG.02

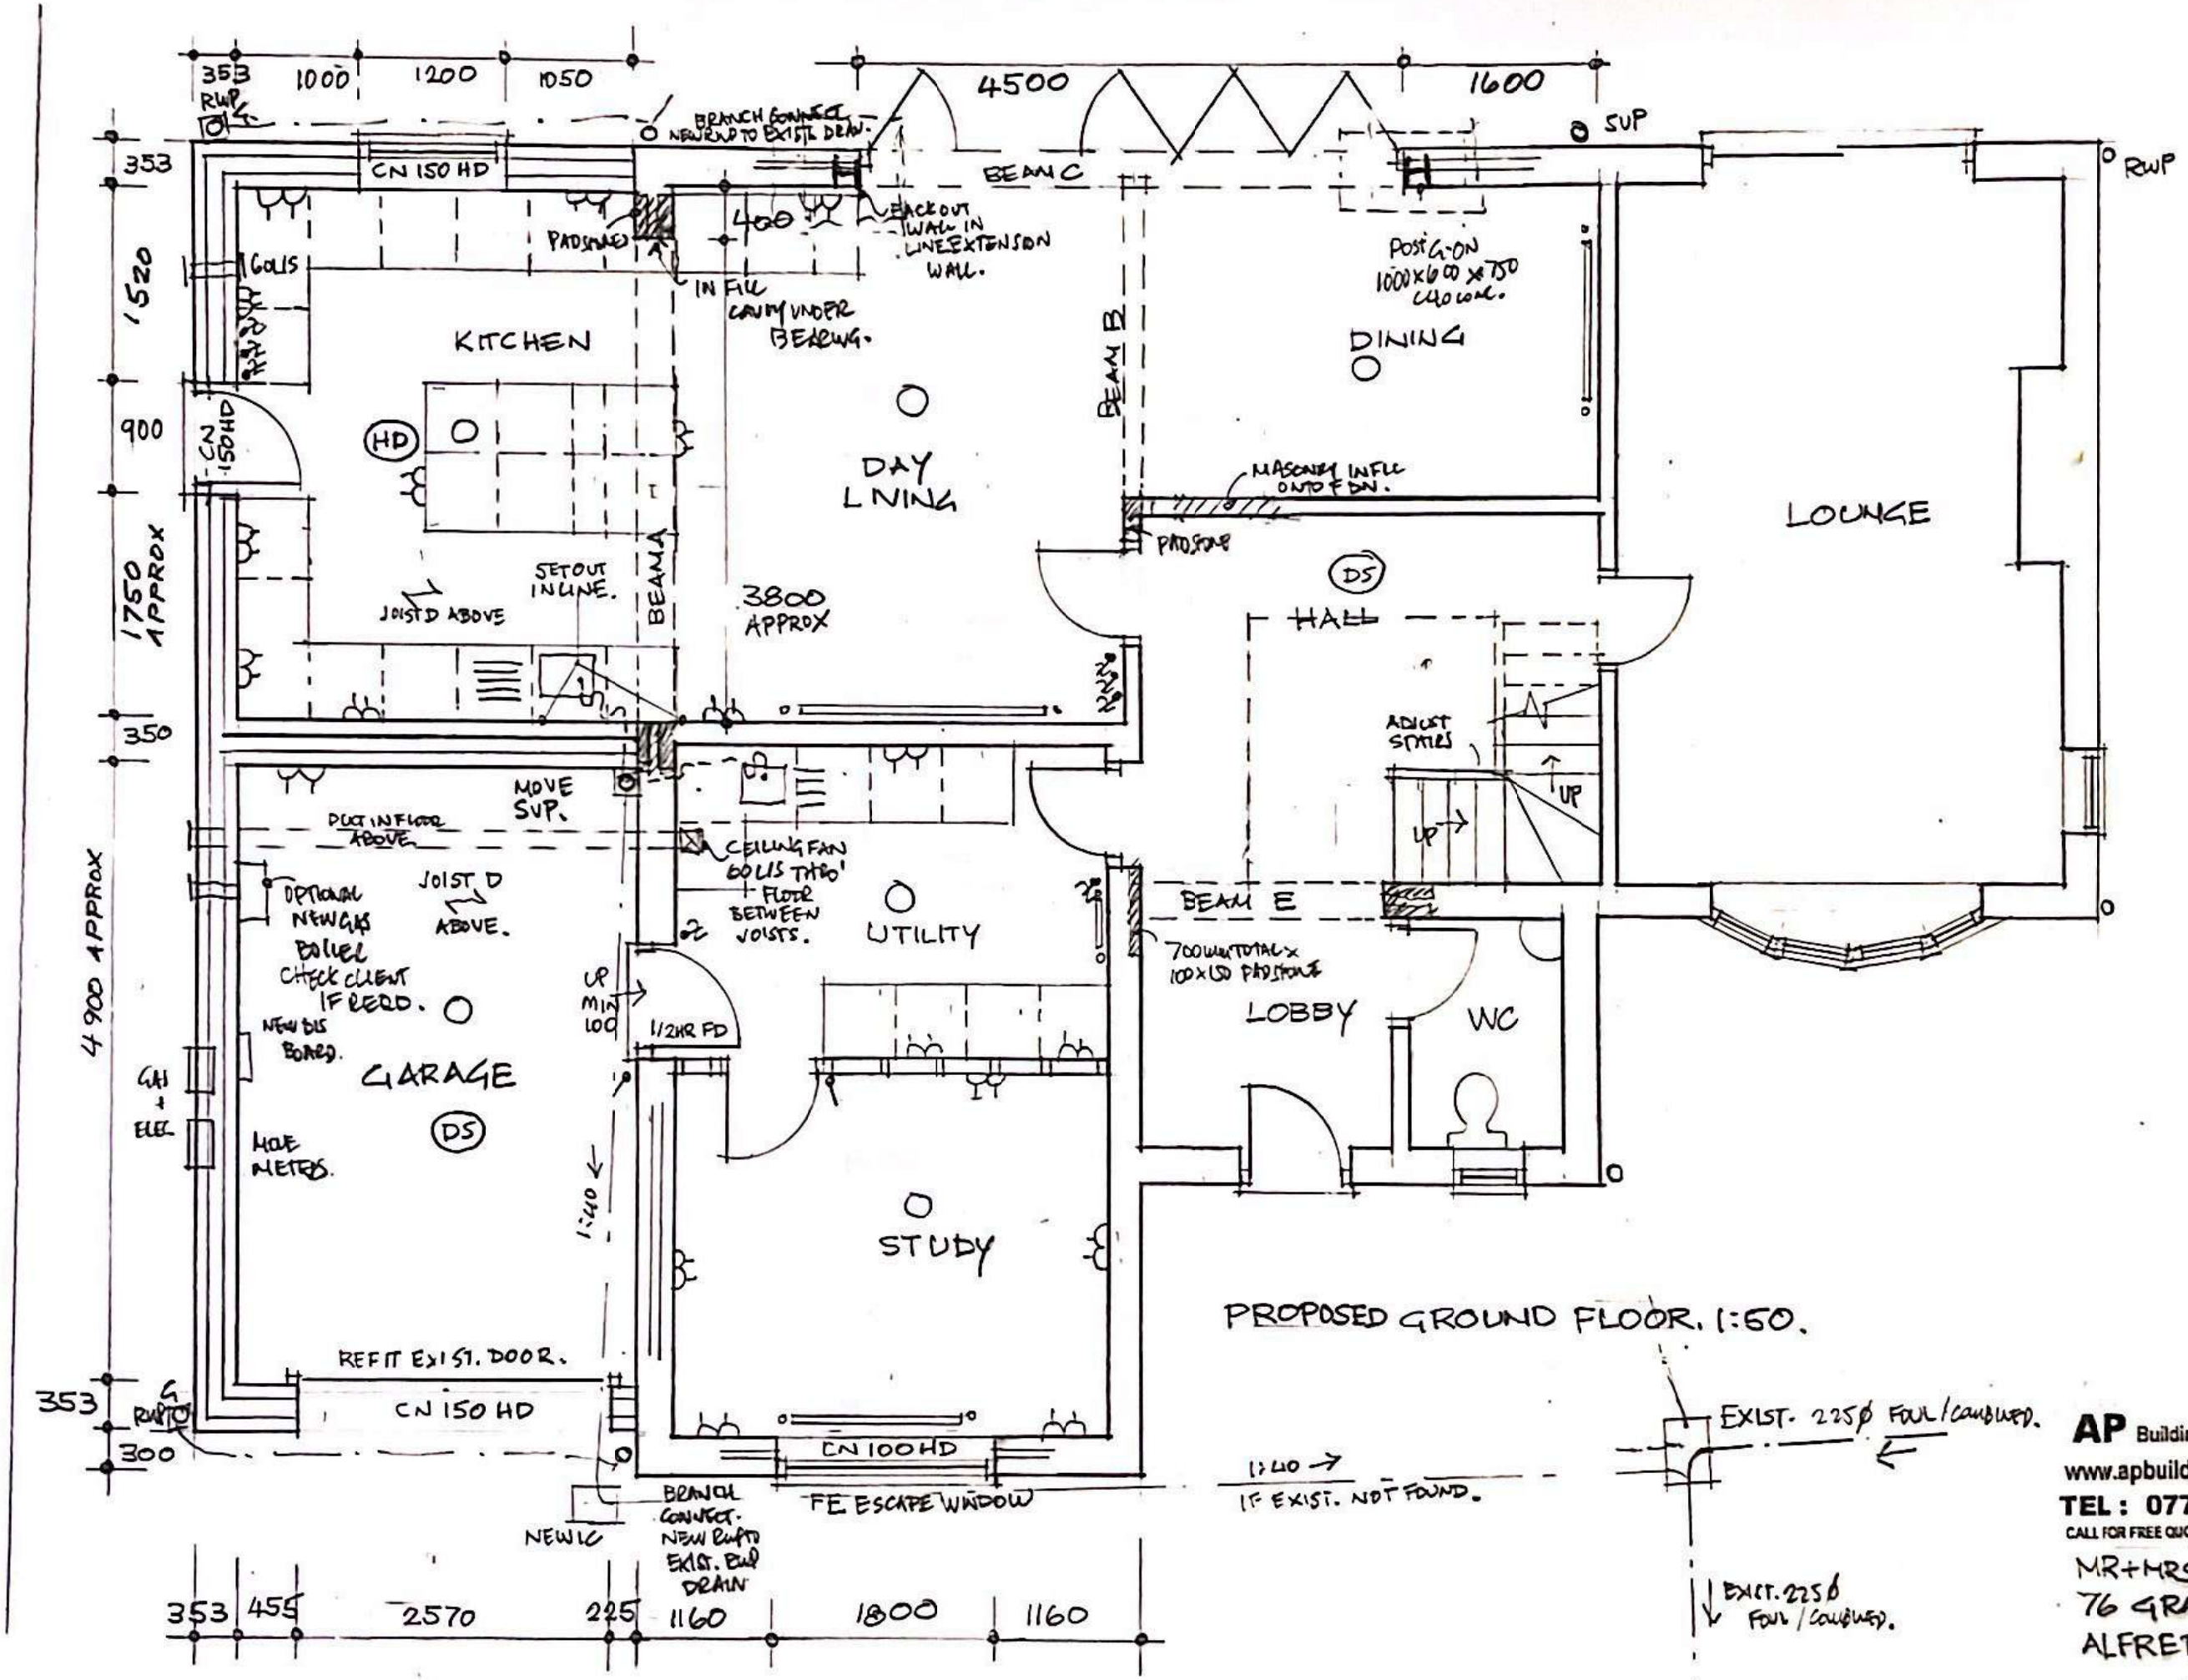

PROPOSED GROUND FLOOR. 1:50.

1:40 → IF EXIST. NOT FOUND.

AP Building Design Ltd
www.apbuildingdesign.co.uk
TEL : 07714 209122
CALL FOR FREE QUOTE & TELEPHONE ADVICE

MR+MRS DAVIDSON
76 GRANGE ST
ALFRETON

JULY 26. DRG.03

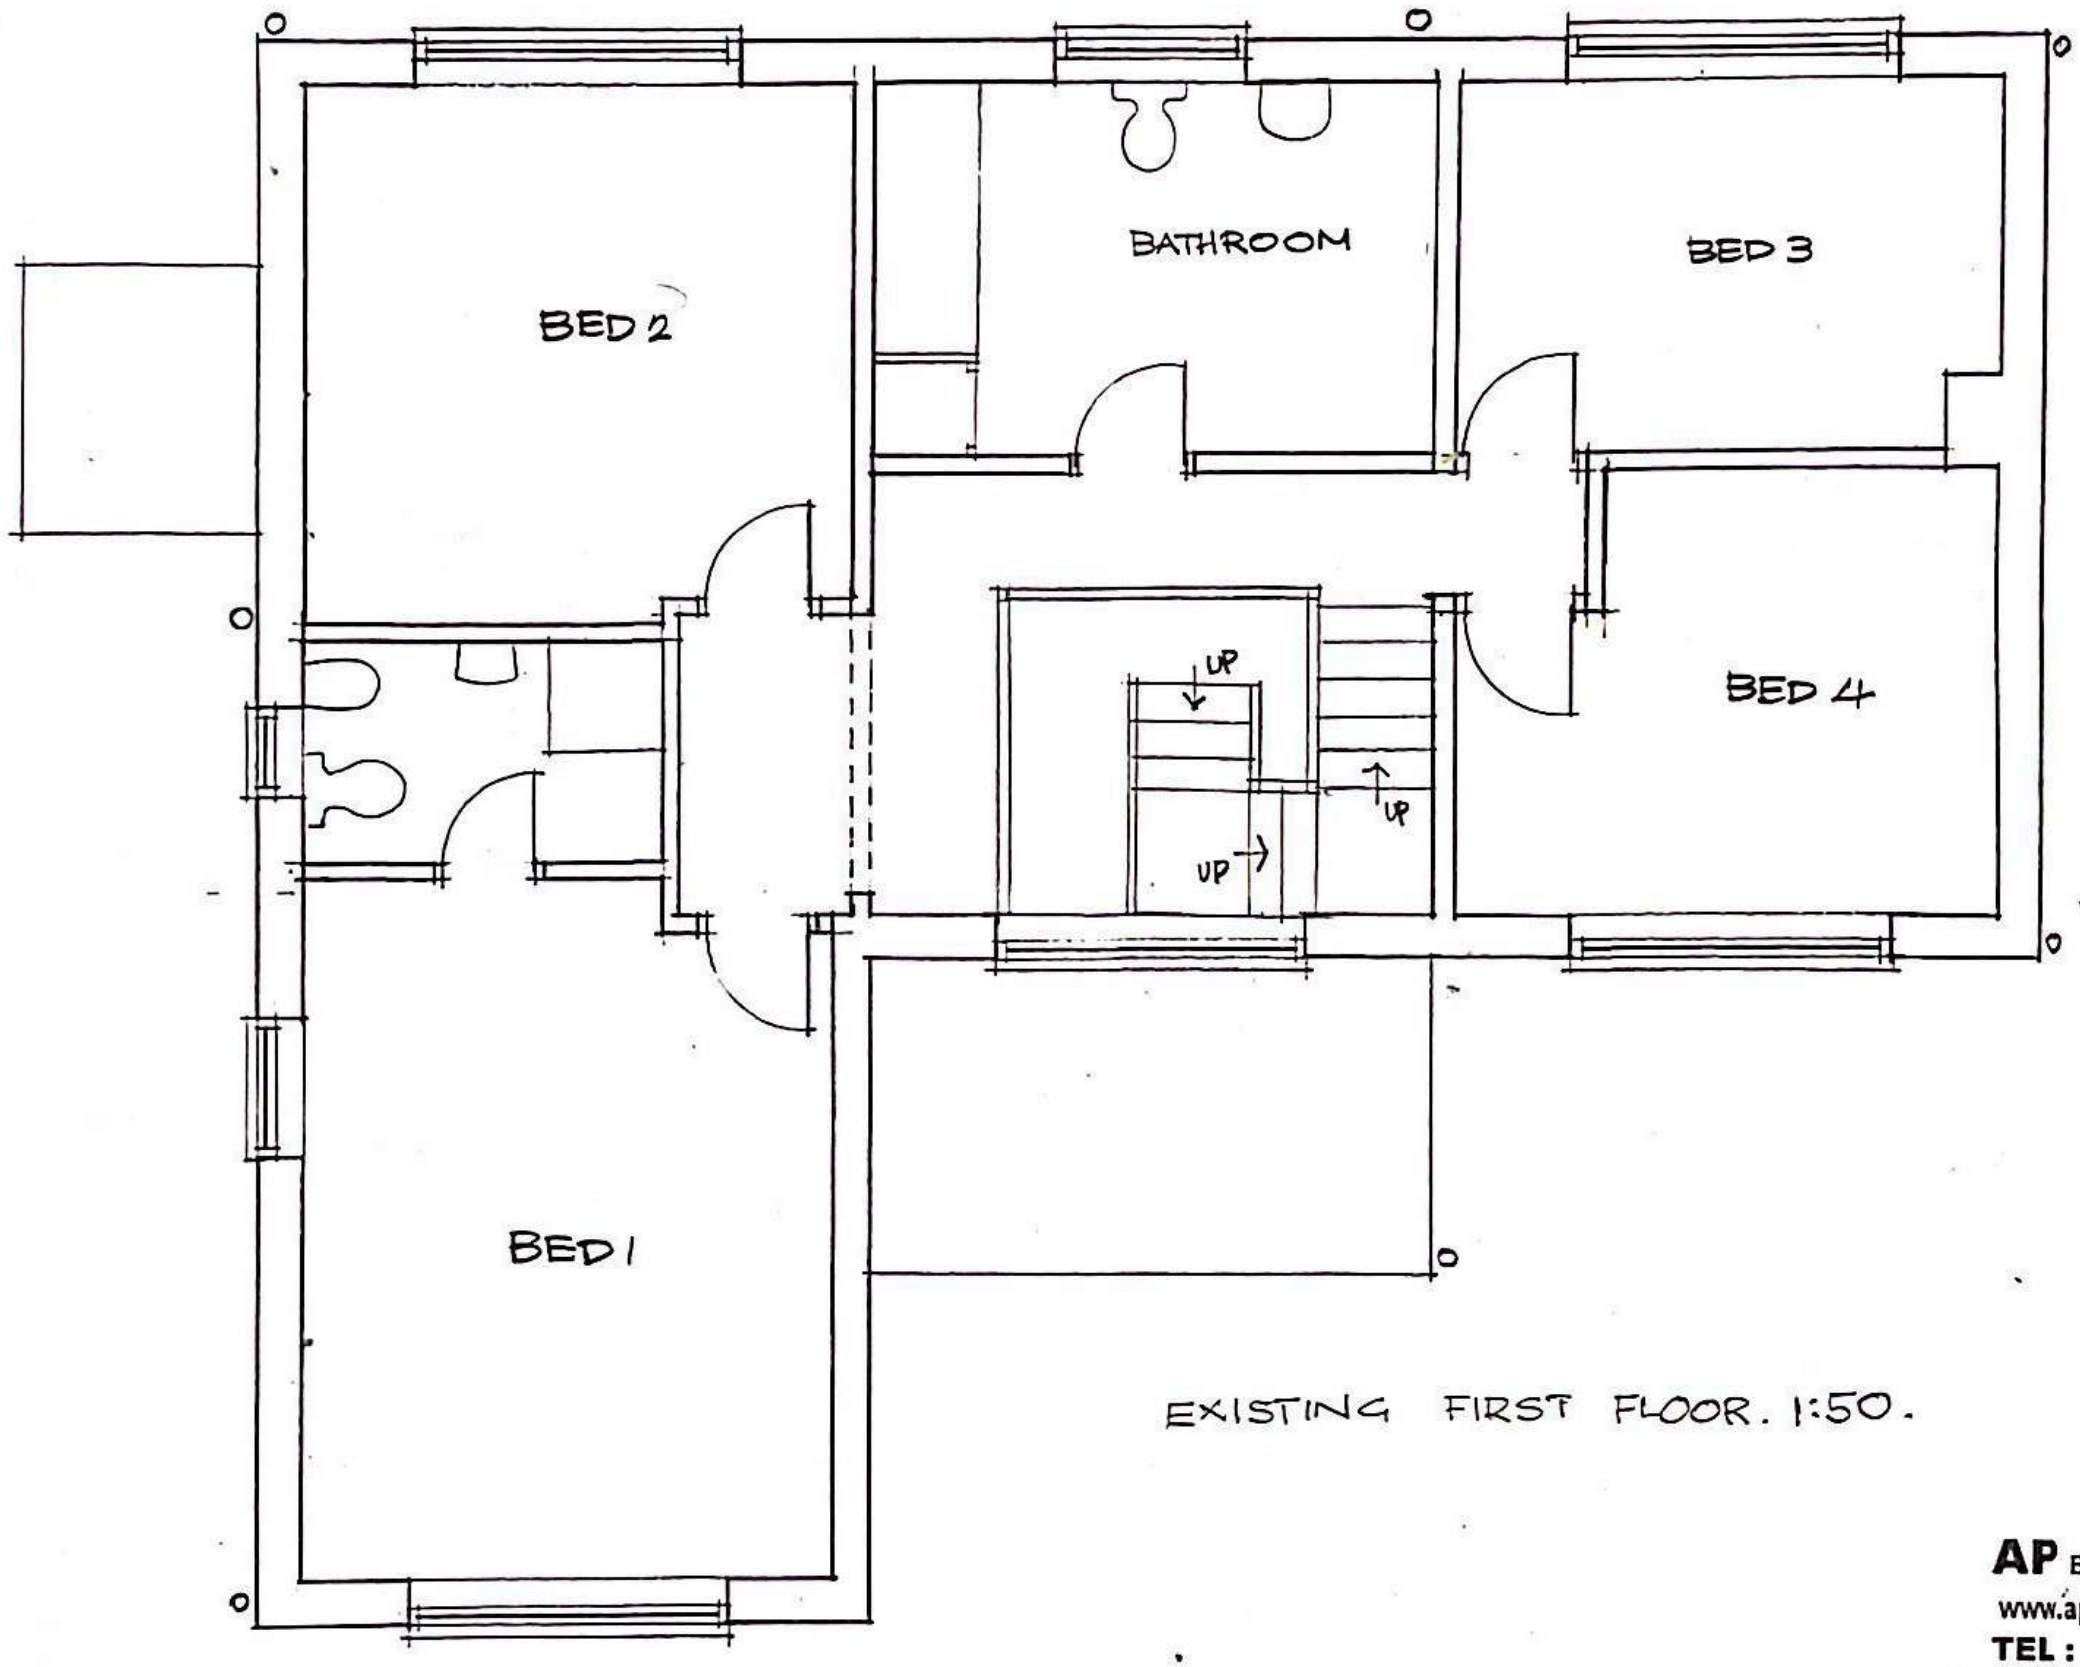

EXISTING FIRST FLOOR. 1:50.

AP Building Design Ltd
www.apbuildingdesign.co.uk
TEL : 07714 209122
CALL FOR FREE QUOTE & TELEPHONE ADVICE

MR+ MRS DAVIDSON
76 GRANGE ST
ALFRETON

JULY 26 DRG.04

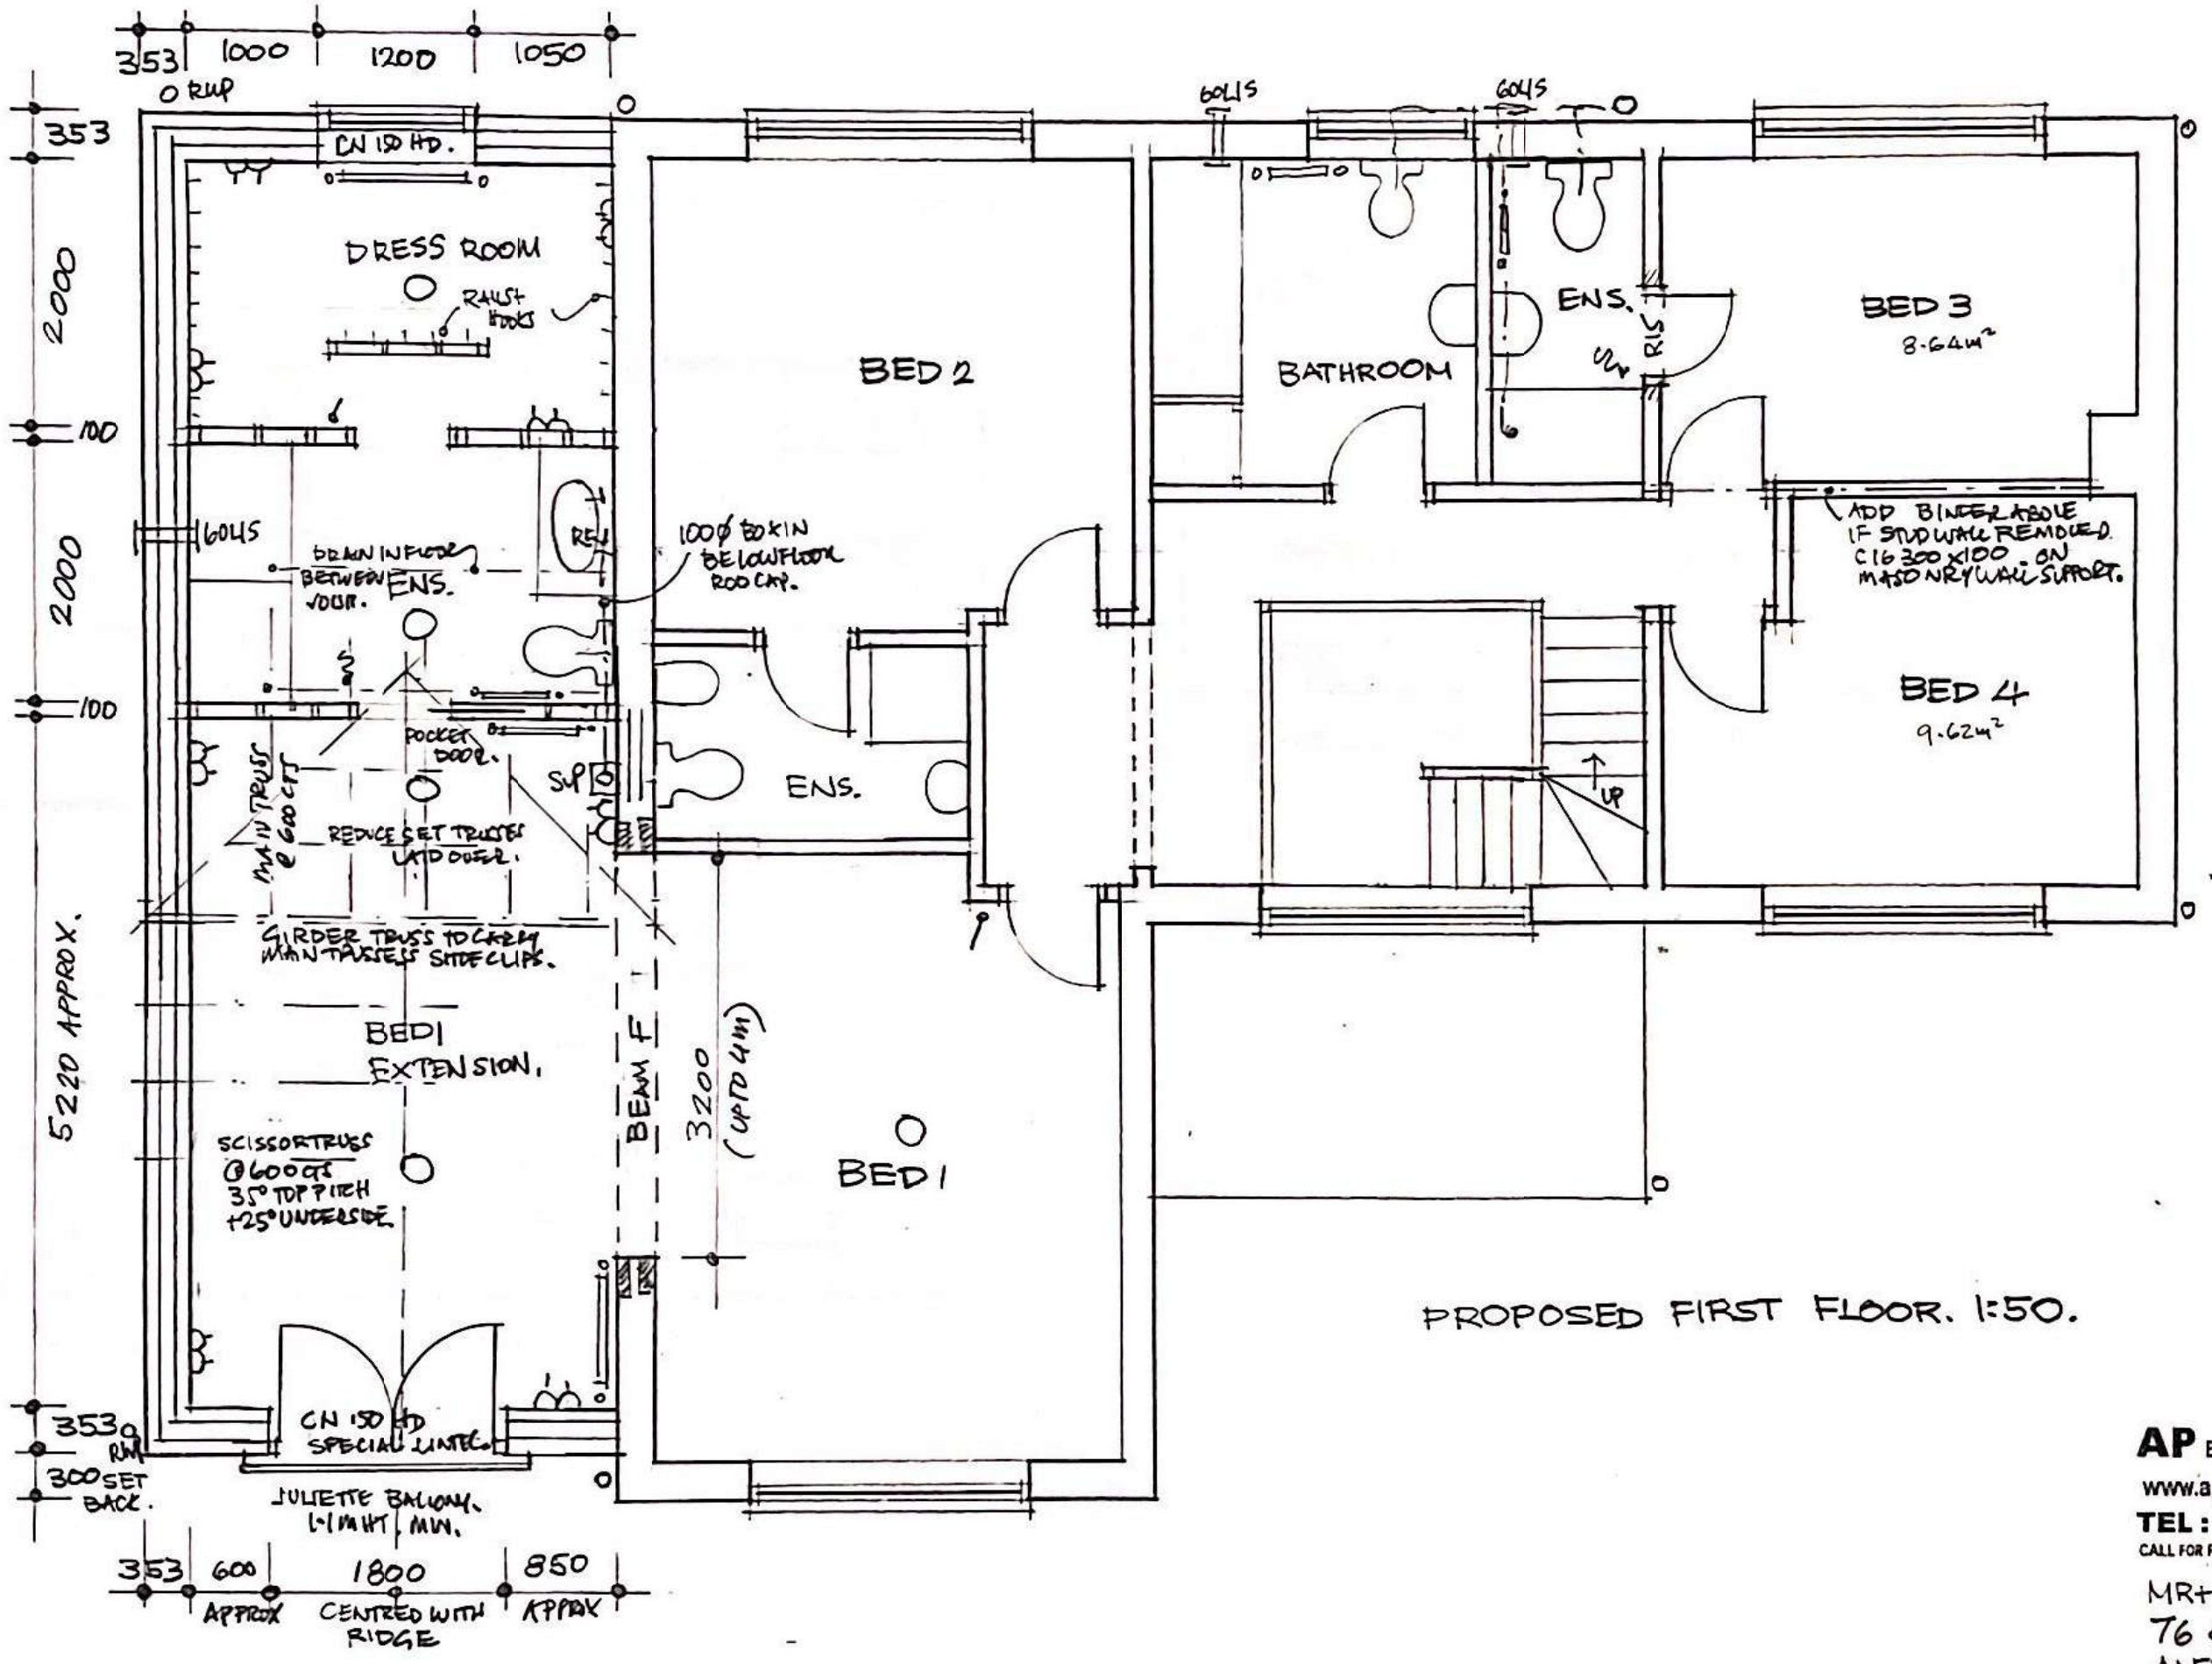

PROPOSED FIRST FLOOR. 1:50.

AP Building Design Ltd
www.apbuildingdesign.co.uk
TEL : 07714 209122
CALL FOR FREE QUOTE & TELEPHONE ADVICE

MR+ MRS DAVIDSON
76 GRANGE ST
ALFRETON

JULY 26 DRG.05



EXTSTING FRONT ELEVATION.1:100.



EXISTING SIDE ELEVATION. 1:100.

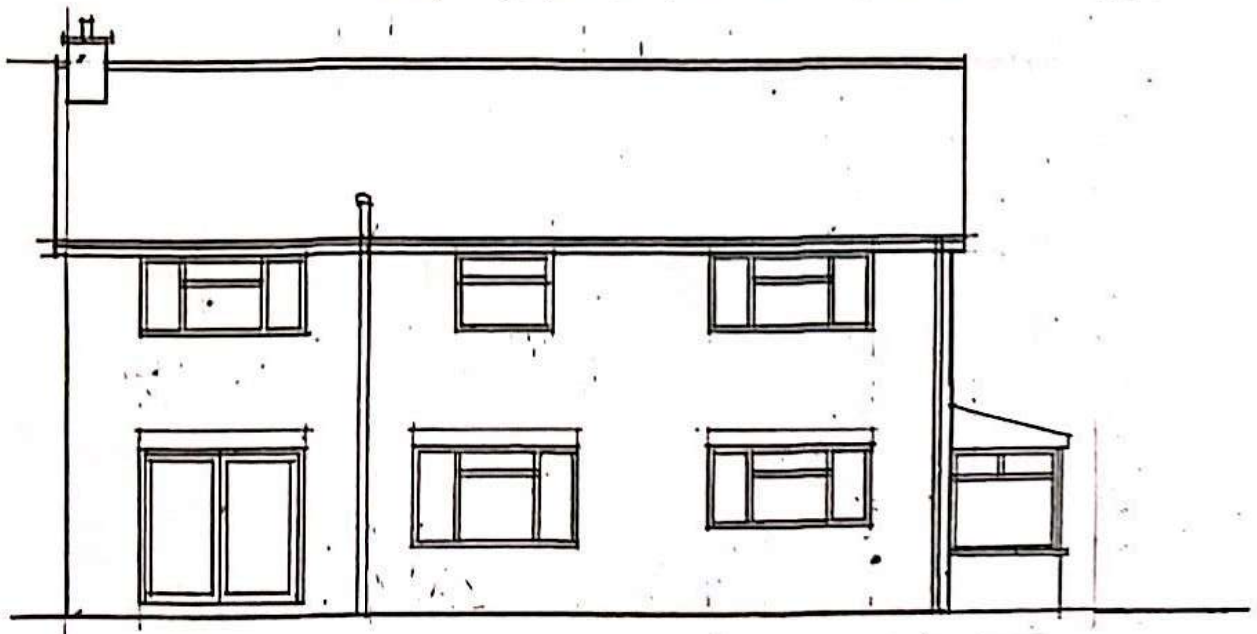

EXISTING REAR ELEVATION .1:100.

AP Building Design Ltd
www.apbuildingdesign.co.uk
TEL : 07714 209122
CALL FOR FREE QUOTE & TELEPHONE ADVICE

MR+MRS DAVIDSON
76 GRANGE ST -
ALFRETON

JULY 26. DRG.06A



PROPOSED FRONT ELEVATION. 1:100.

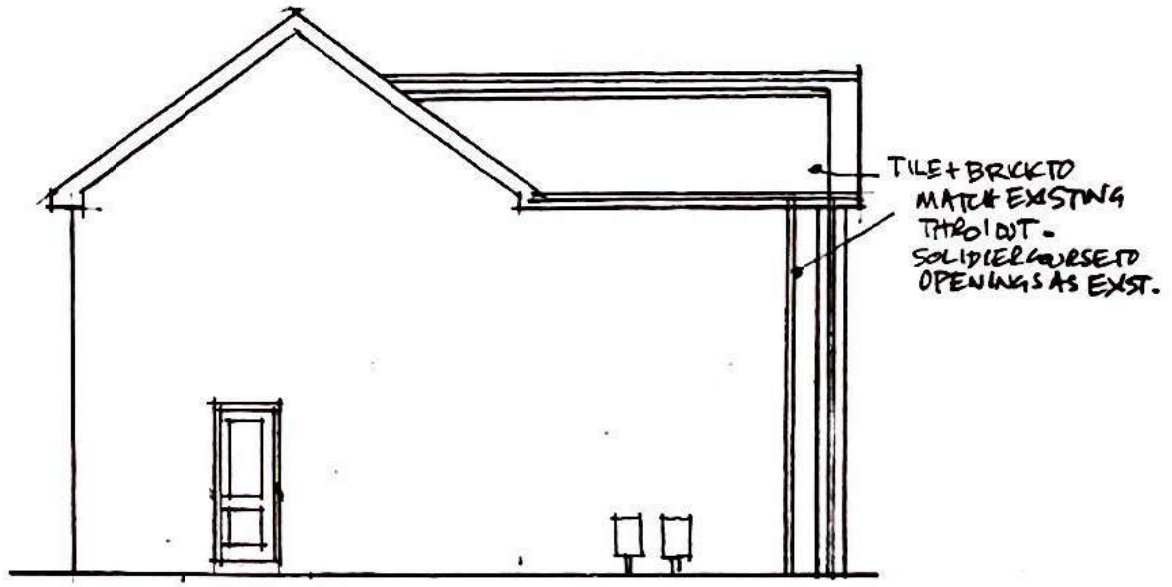

PROPOSED SIDE ELEVATION. 1:100.



PROPOSED REAR ELEVATION. 1:100.

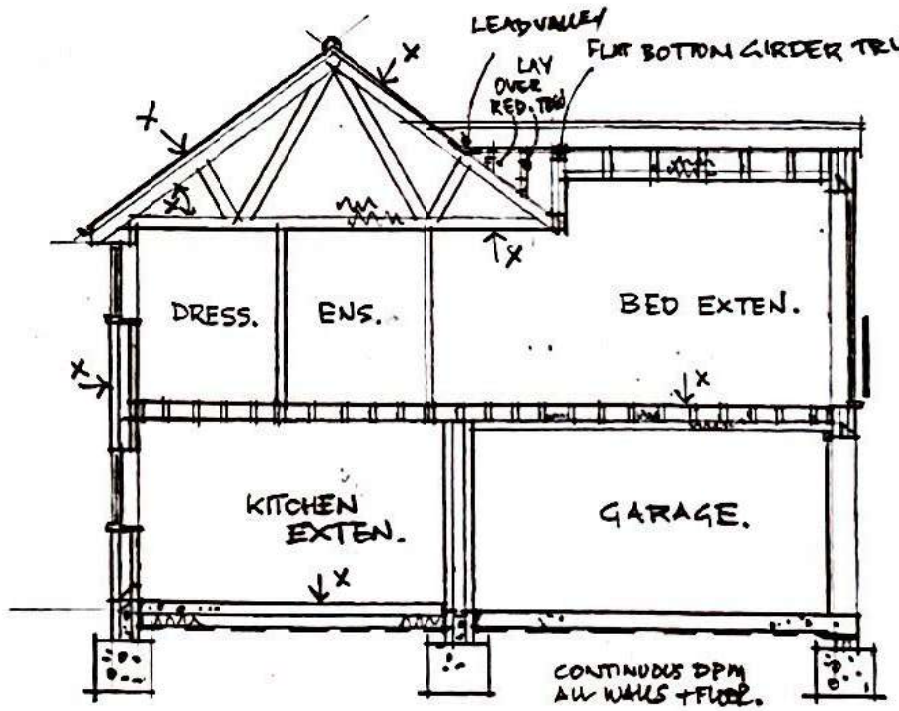

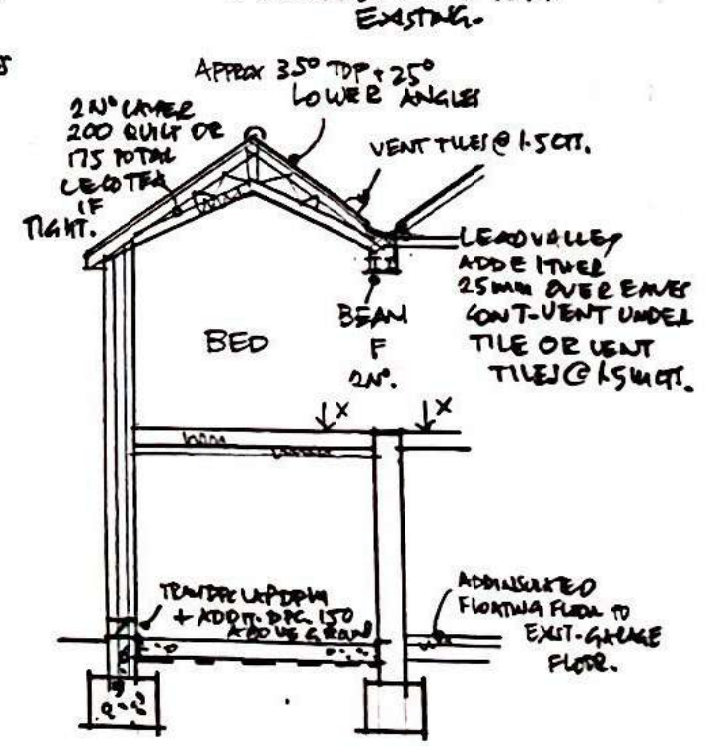

PROPOSED SECTIONS. 1:100

AP Building Design Ltd
www.apbuildingdesign.co.uk
TEL : 07714 209122
CALL FOR FREE QUOTE & TELEPHONE ADVICE

MR + MRS DAVIDSON
76 GRANGE ST
ALFRETON

JULY 26. DRG. 07A

Mr and Mrs Davidson. 76 Grange Street, Alfreton. Drawing 08

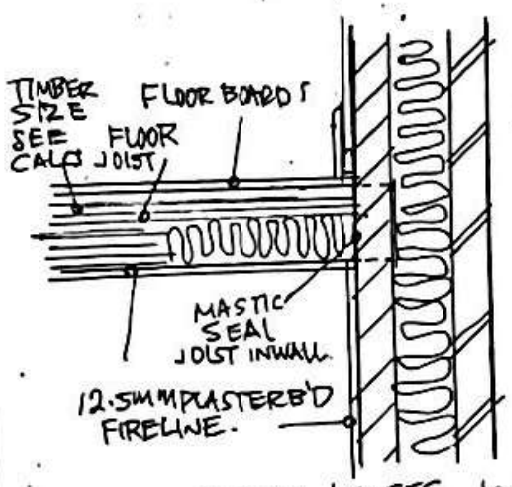

FIRST FLOOR JOISTS. 1:20.

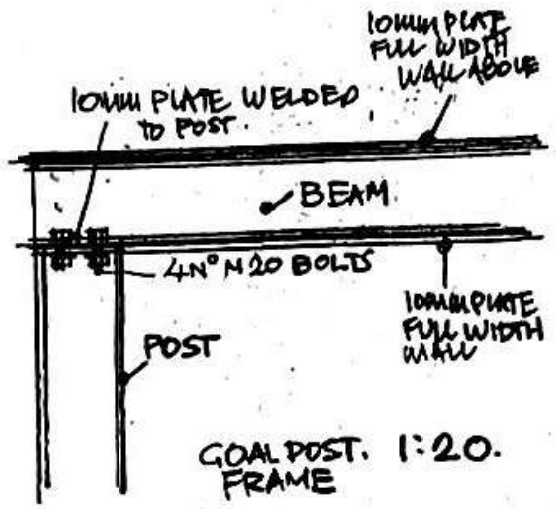

GOAL POST. 1:20. FRAME

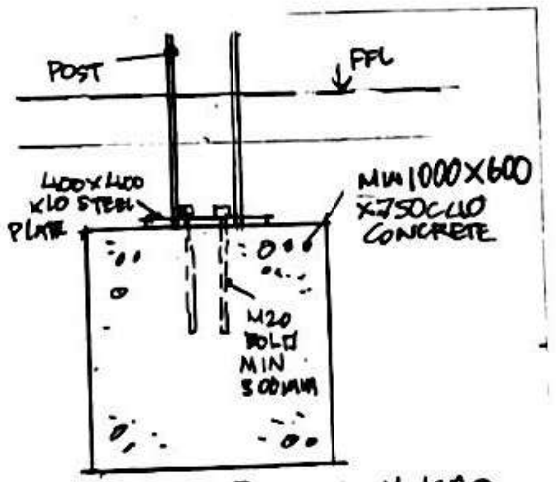

POST FOUNDATION. 1:20.

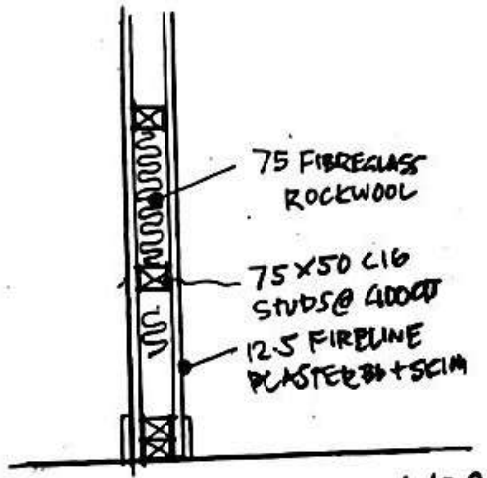

STUD PARTITION. 1:20.



BEAM C

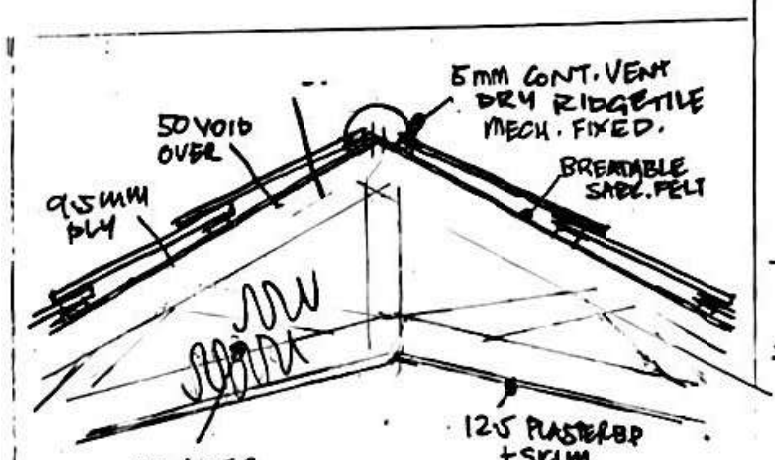

RIDGE. 1:20.

SCISSOR TRUSS APPROX 35° T/S +25° U/S

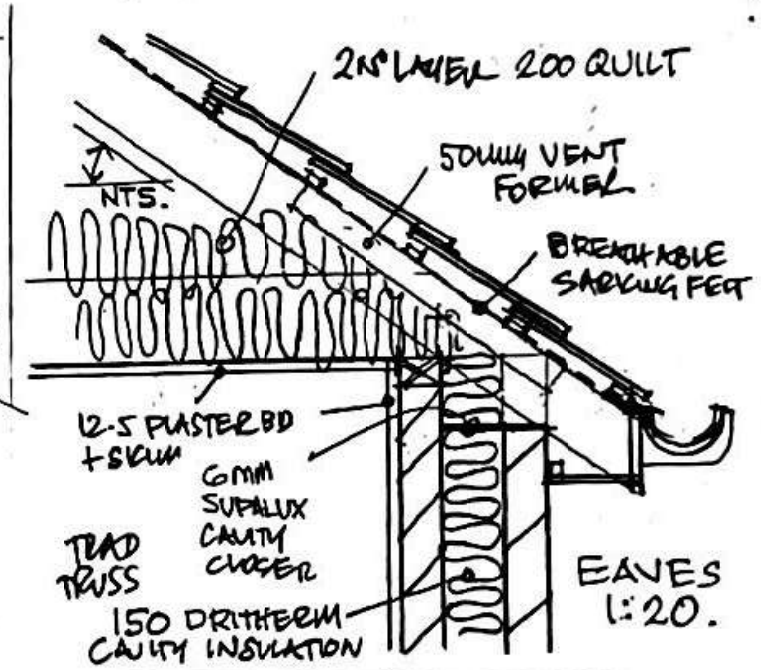

EAVES 1:20.

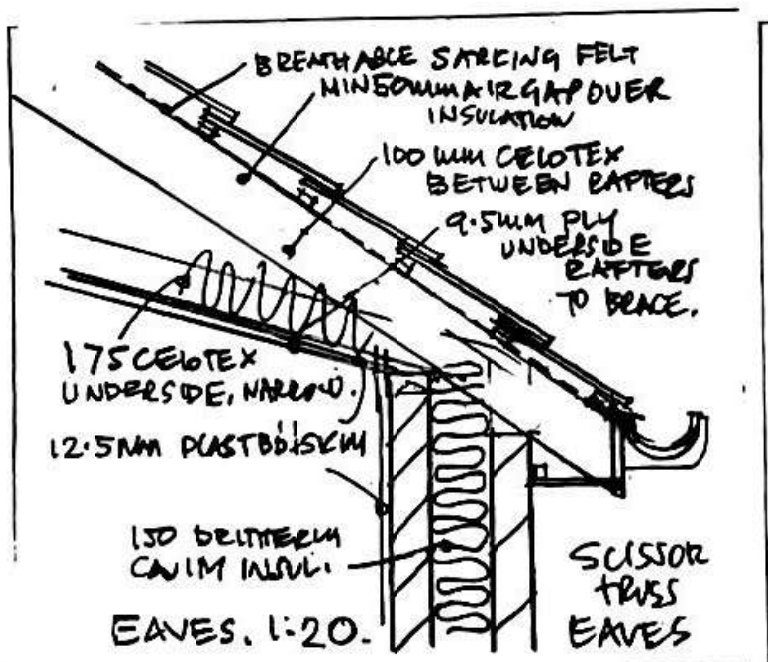

EAVES. 1:20.

SCISSOR TRUSS EAVES

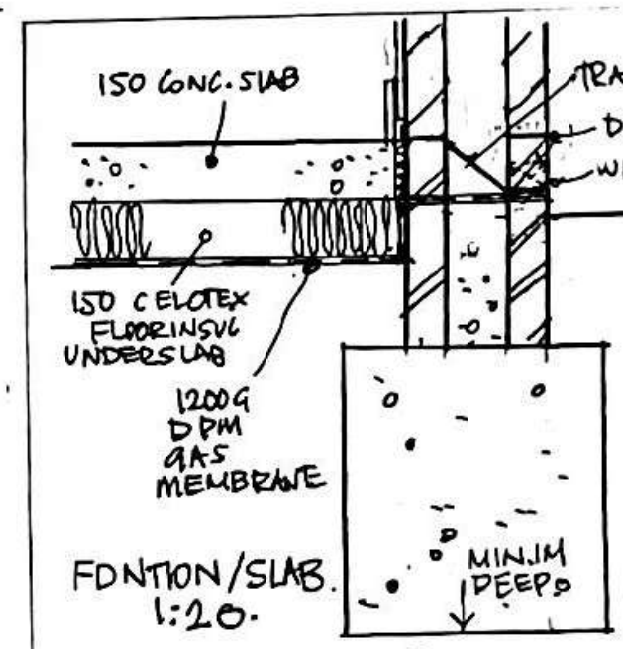

FDNTION/SLAB. 1:20.

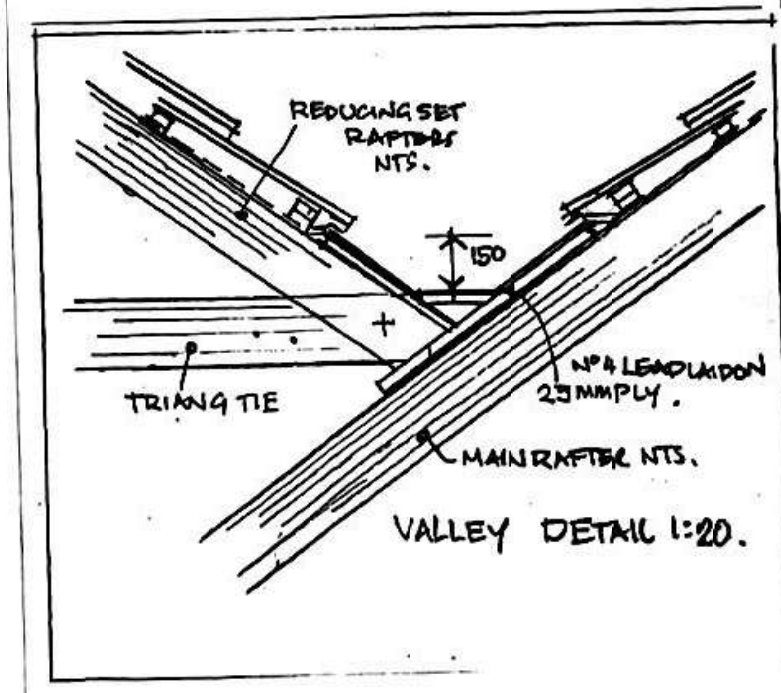

VALLEY DETAIL 1:20.

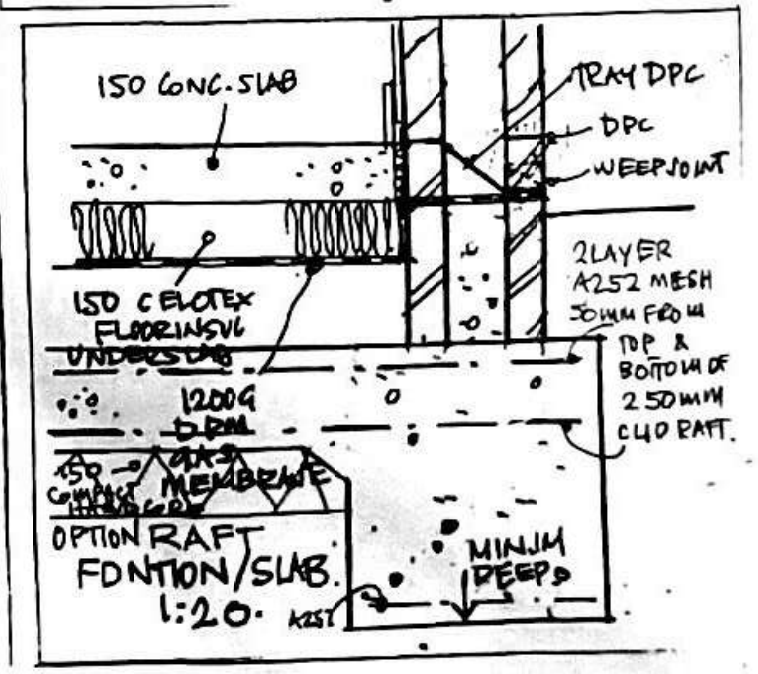

FDNTION/SLAB. 1:20. ASST

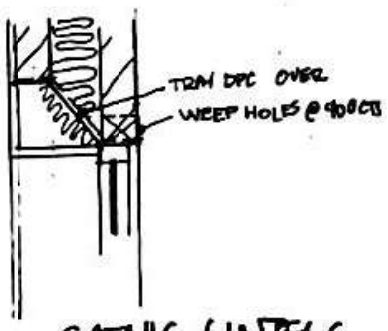

CATNIC LINTELS

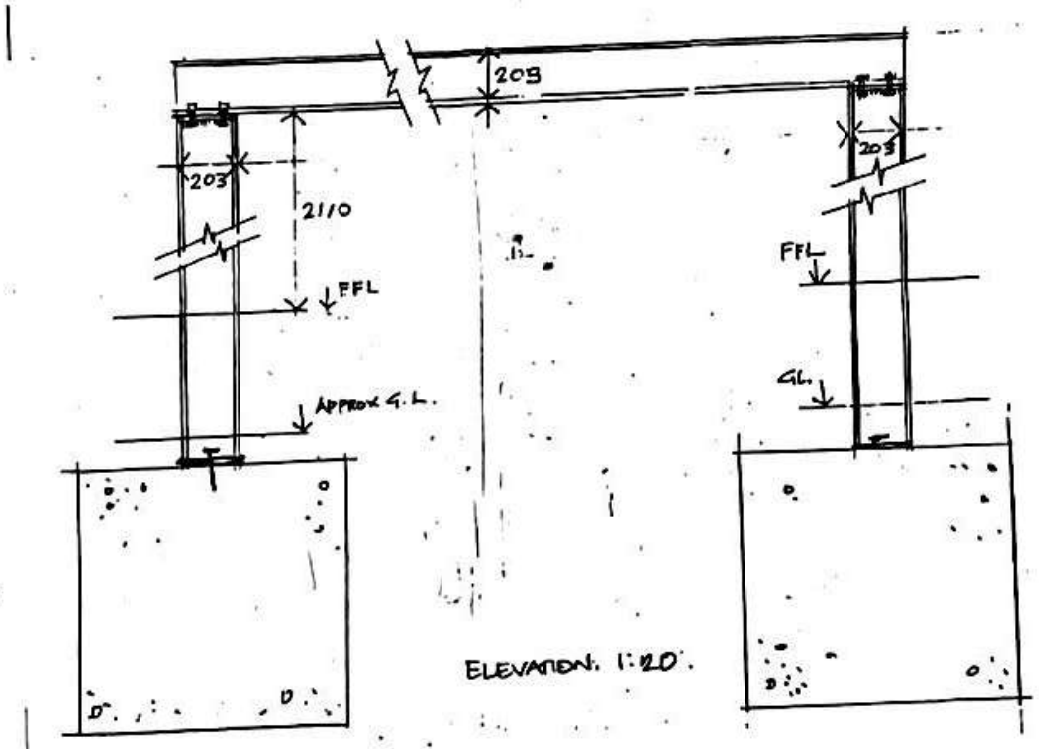

ELEVATION. 1:20.