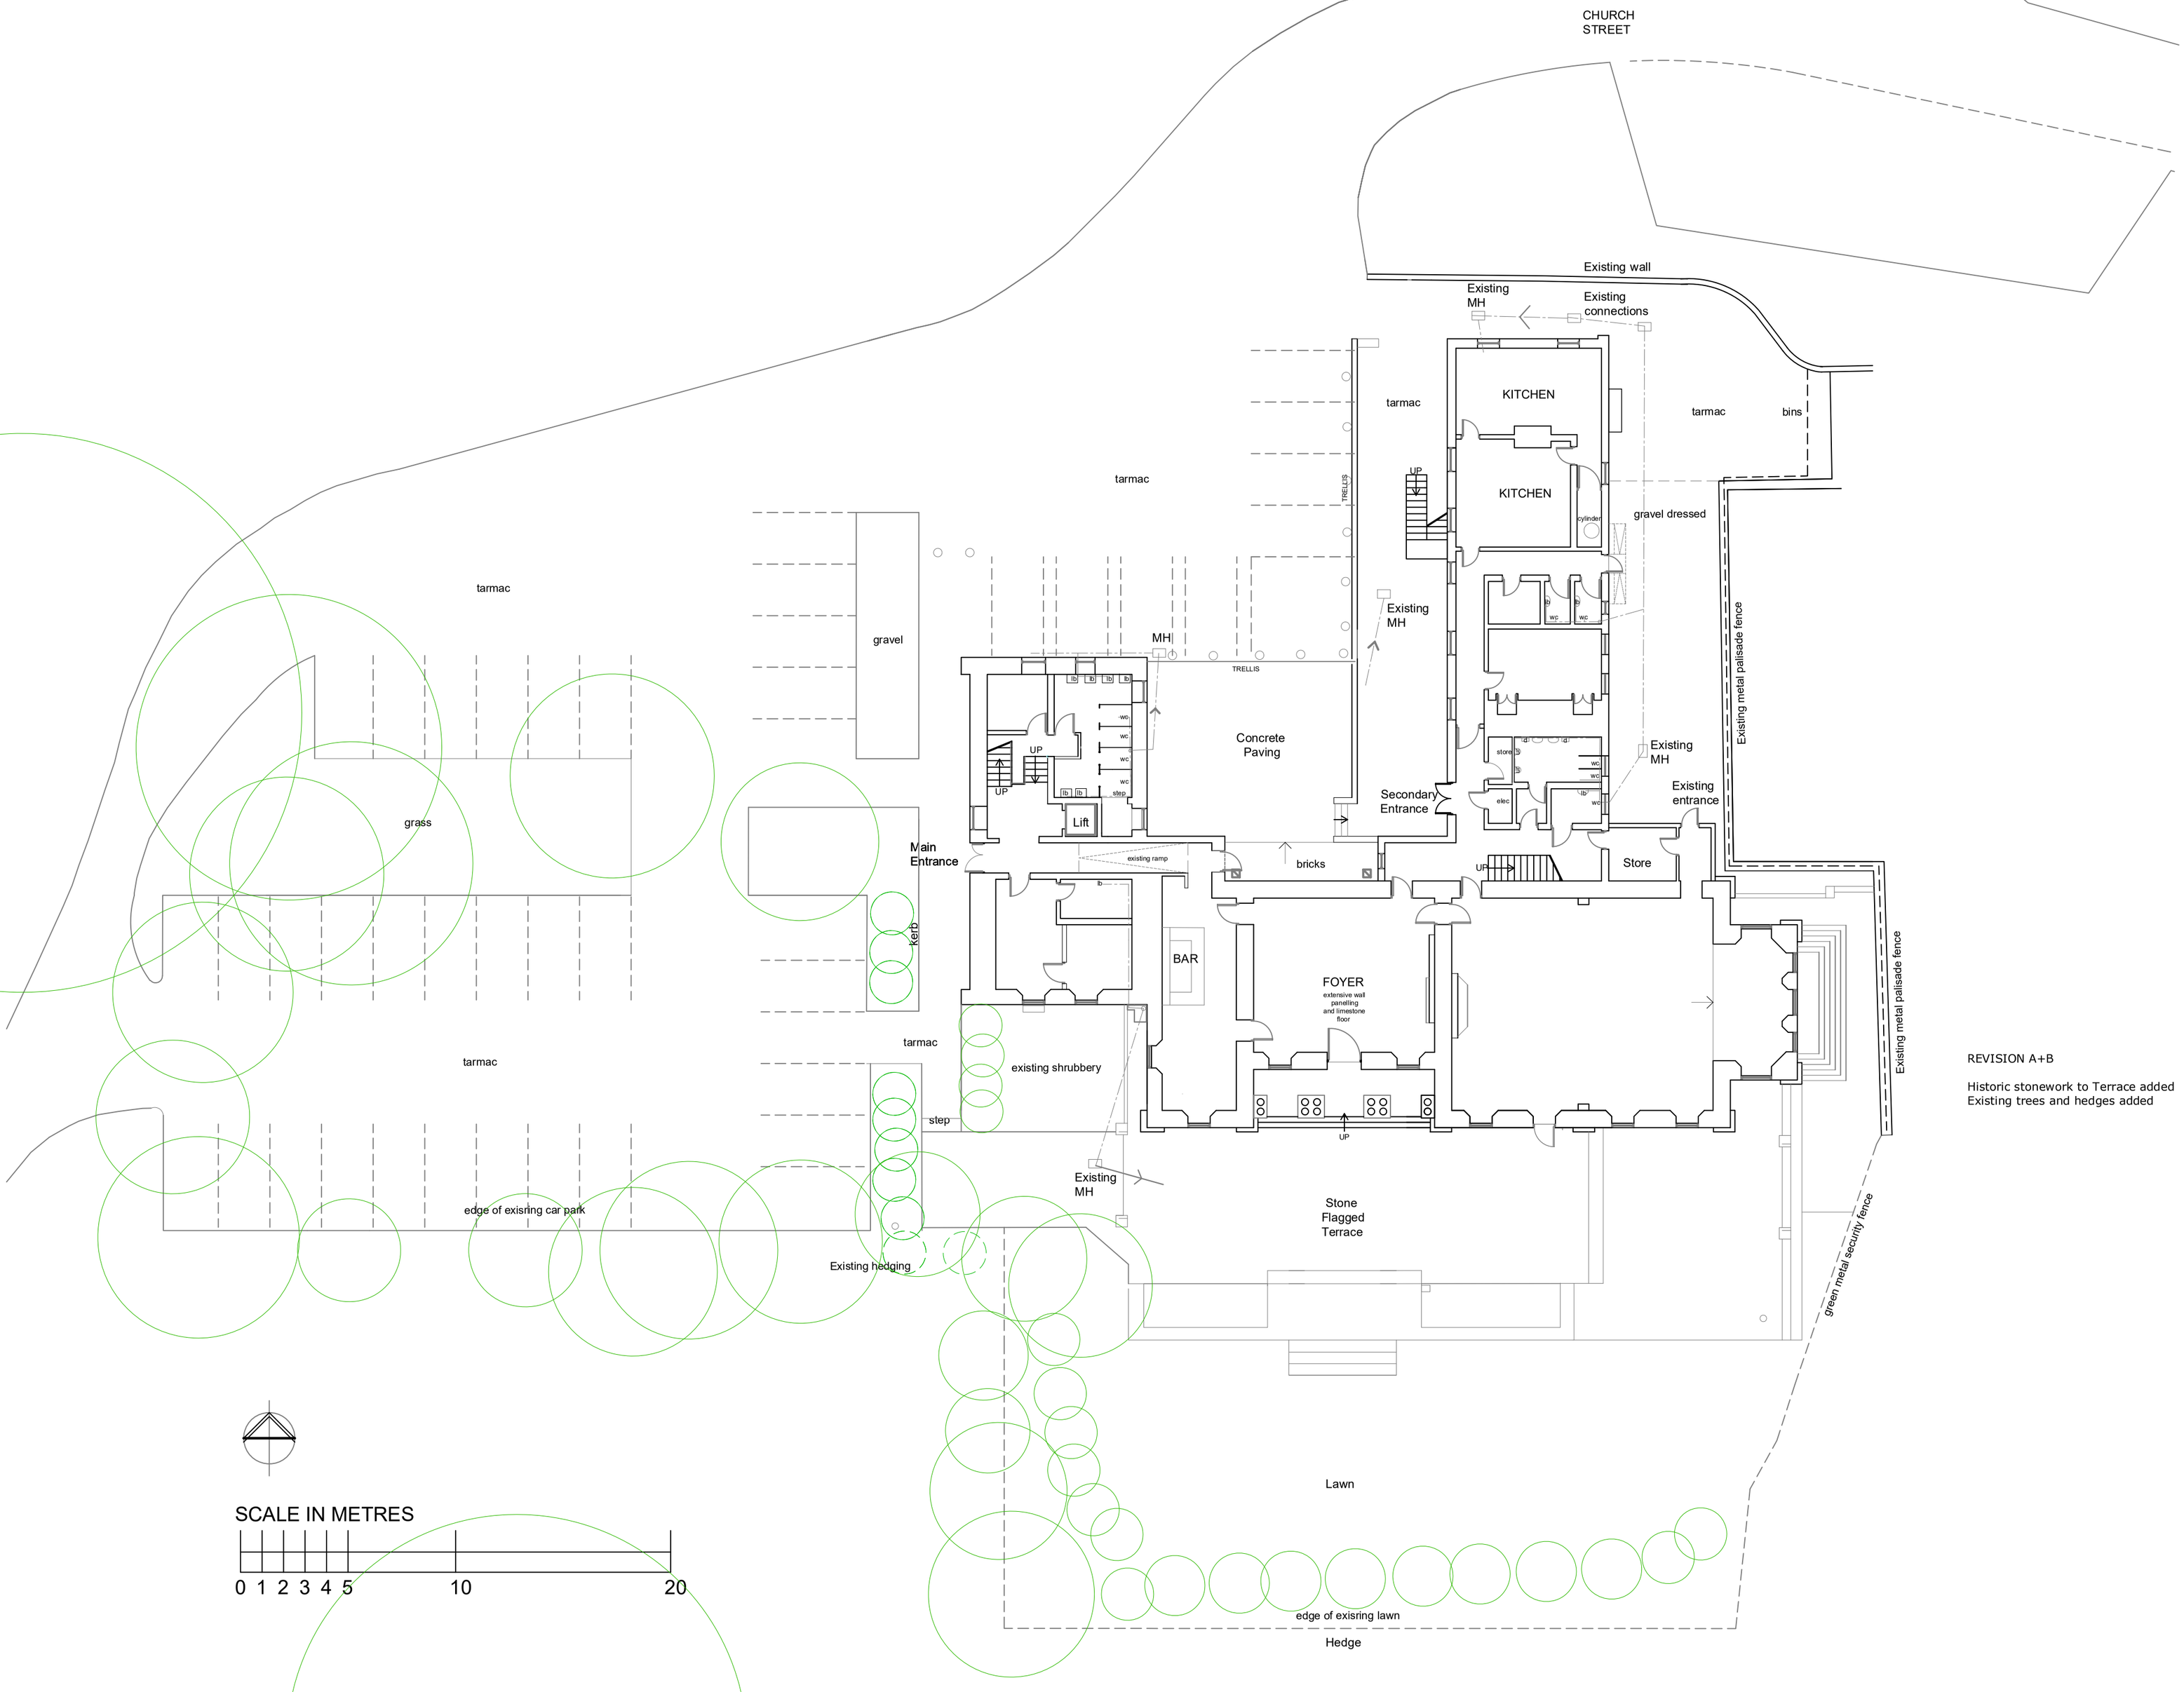


REVISION A+B

Historic stonework to Terrace added
Existing trees and hedges added

Copyright retained in accordance with Copyright, Design and Patents Act 1988

GENERAL NOTES

All works are to be constructed in accordance with and to comply with all relevant Building Regulations and good high quality building practice by competent trades people.

All fixings are to be secure and all membranes and DPC's are to perform with complete integrity in locations which are to be agreed with the BCO in advance of installation.

Contractors are to comply with all Health, Safety and Welfare requirements under statutory and CDM Regulations. These include appropriate skills knowledge, training and information for the work involved.

Unless confirmed otherwise ADDC Architects have been appointed as Designers only.

Do not rely on scaling from drawings. Check dimensions against the building and works in advance of all orders and building operations and inform the Architect of any discrepancies immediately.

Project

KINGDOM CHRISTIAN SCHOOL

ALFRETON HALL
Church Street
Alfreton Derbyshire

Scale	Date	Drwg
1:200@A2	May 2026	2B

EXISTING SITE LAYOUT

addc
architects planning and heritage consultants

01332 842120

The View
Hazelwood Hill
Hazelwood
BELPER
Derbyshire
DE56 4AD

mikewood@addc-architects.co.uk

www,addc-architects.co.uk