

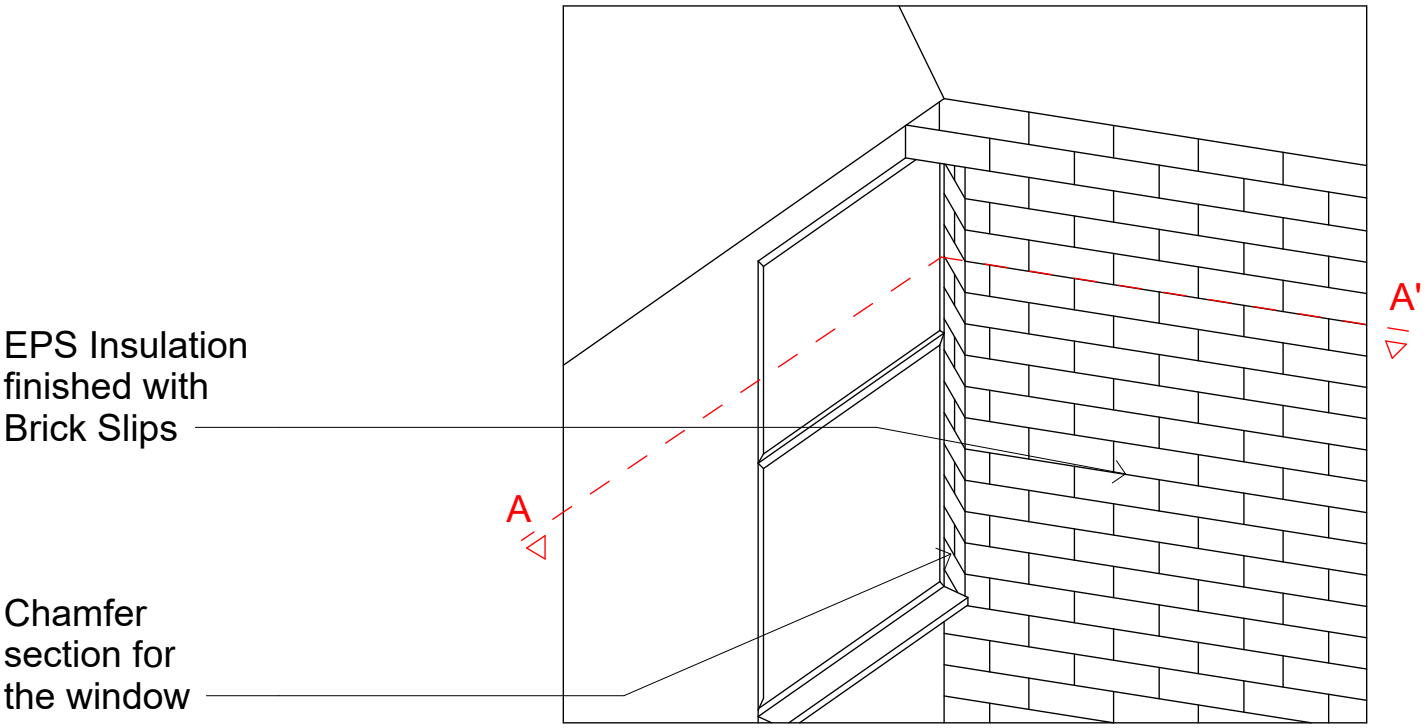


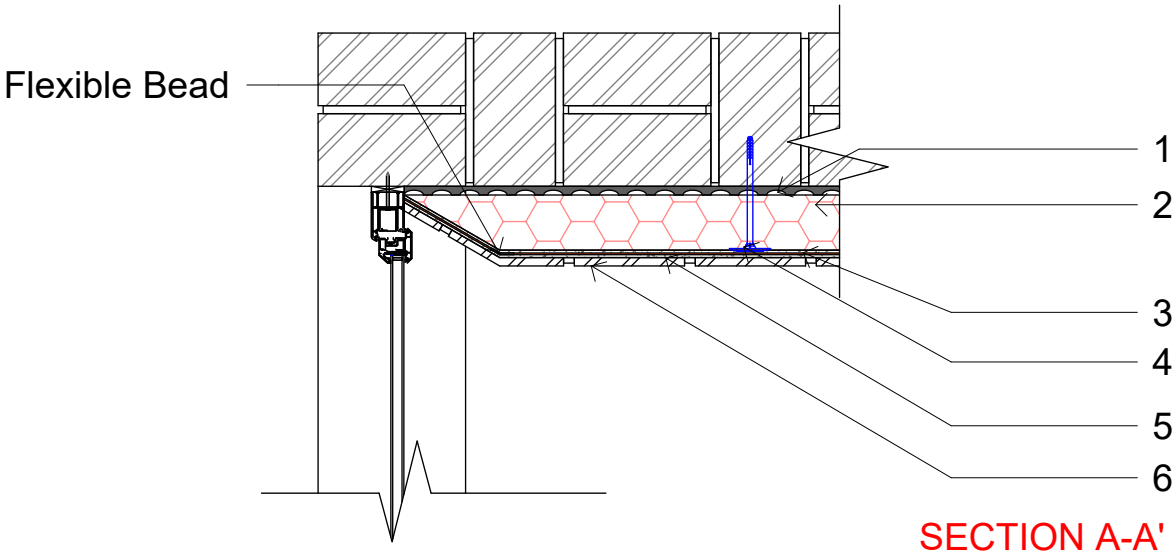

1. Insulation Adhesive.
2. EPS Insulation.
4. EWI-225 Premium Basecoat with fibreglass mesh fully embedded.
5. Mechanical fixings.
6. ElaBrick Adhesive.
7. ElaBrick Brickslips.

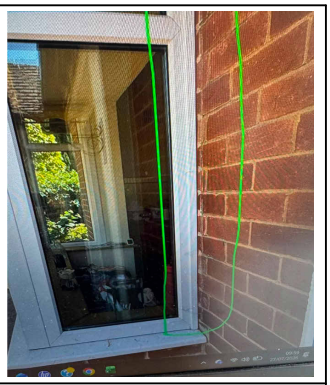

EWIPRO External wall insulation systems

DRAWING No:

PRo - Window Detail

DRAWING TITLE:

Chamfer Insulation around the window (Bespoke detail)

DATE: 08/04/2026	Scale (@ A4): NTS	Drawn by: Technical Team	Checked by: Technical Committee

EWI Pro Insulation Systems LTD.
Unit 4
Bridgegate Business Park
Gatehouse Way
Aylesbury, HP19 8XN
info@ewipro.com
0800 1337 072
www.ewipro.com

PAGE 000