

© wireframe studio Ltd 2026


this information is confidential and the copyright of wireframe studio Ltd. all dimensions and levels to be verified on site prior to manufacture of any componant. read drawing in conjunction with all other contract documentation

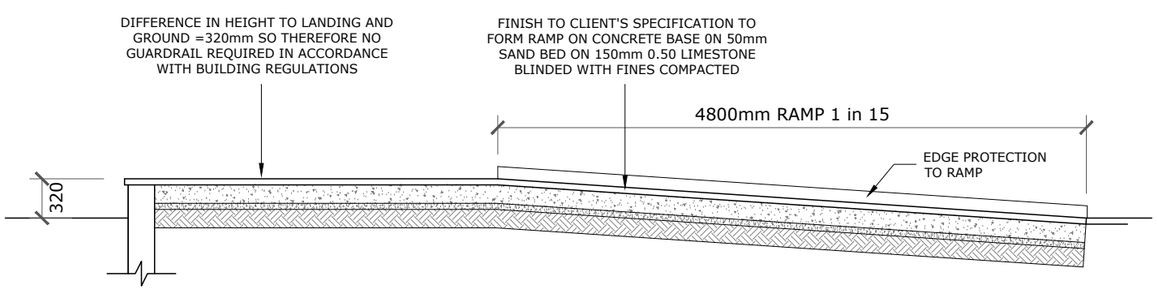

section A-A
1:50

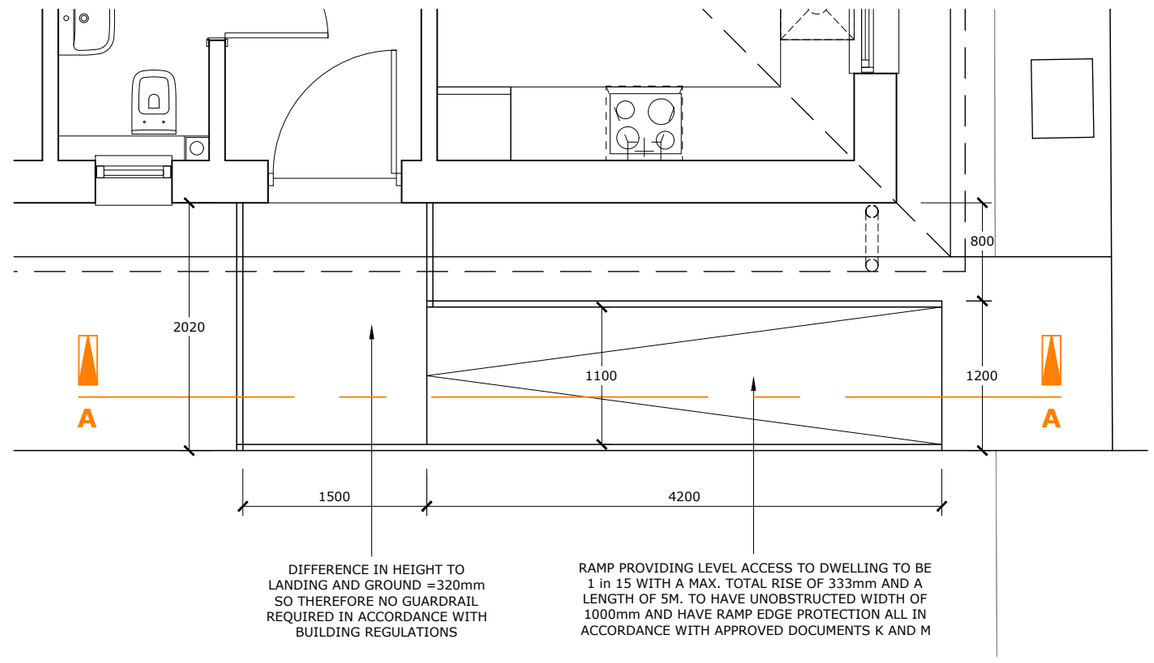

ramp details
1:50

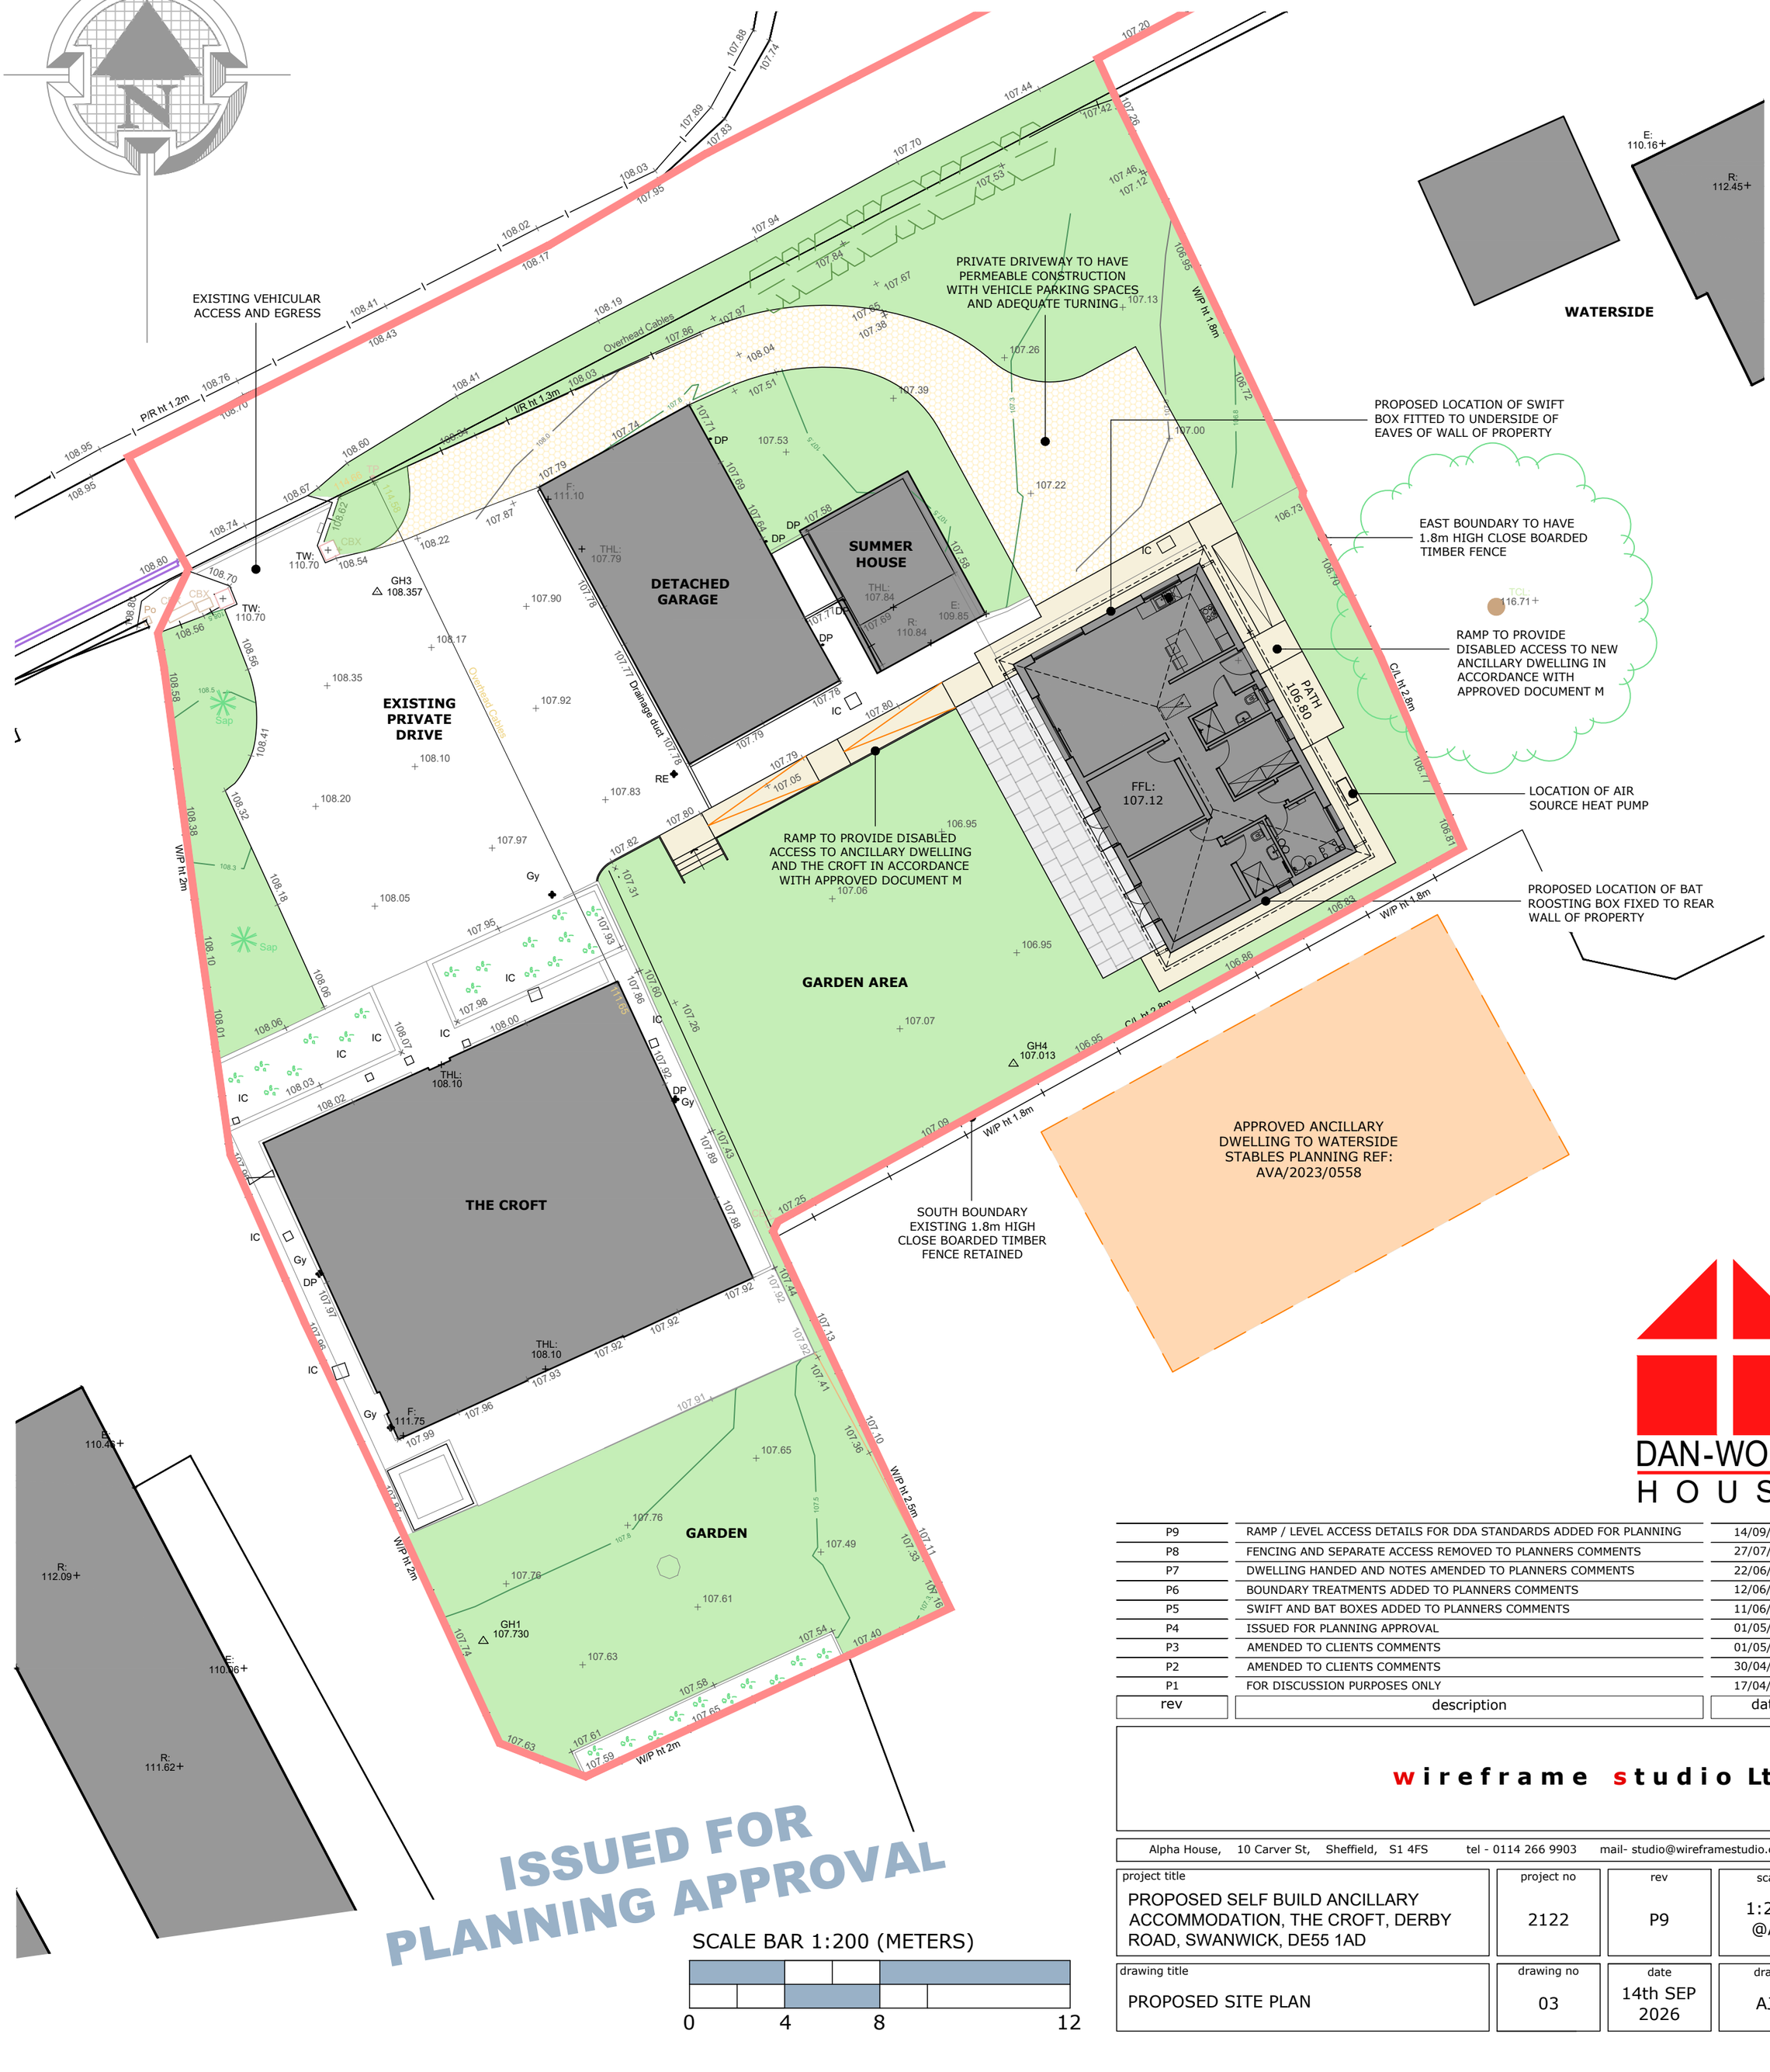

ISSUED FOR PLANNING APPROVAL

SCALE BAR 1:200 (METERS)

0 4 8 12

DAN-WOOD HOUSE

rev	description	date
P9	RAMP / LEVEL ACCESS DETAILS FOR DDA STANDARDS ADDED FOR PLANNING	14/09/2026
P8	FENCING AND SEPARATE ACCESS REMOVED TO PLANNERS COMMENTS	27/07/2026
P7	DWELLING HANDED AND NOTES AMENDED TO PLANNERS COMMENTS	22/06/2026
P6	BOUNDARY TREATMENTS ADDED TO PLANNERS COMMENTS	12/06/2026
P5	SWIFT AND BAT BOXES ADDED TO PLANNERS COMMENTS	11/06/2026
P4	ISSUED FOR PLANNING APPROVAL	01/05/2026
P3	AMENDED TO CLIENTS COMMENTS	01/05/2026
P2	AMENDED TO CLIENTS COMMENTS	30/04/2026
P1	FOR DISCUSSION PURPOSES ONLY	17/04/2026

wireframe studio Ltd

Alpha House, 10 Carver St, Sheffield, S1 4FS tel - 0114 266 9903 mail- studio@wireframestudio.co.uk

project title	project no	rev	scale
PROPOSED SELF BUILD ANCILLARY ACCOMMODATION, THE CROFT, DERBY ROAD, SWANWICK, DE55 1AD	2122	P9	1:200 @A2

drawing title	drawing no	date	drawn
PROPOSED SITE PLAN	03	14th SEP 2026	AJT