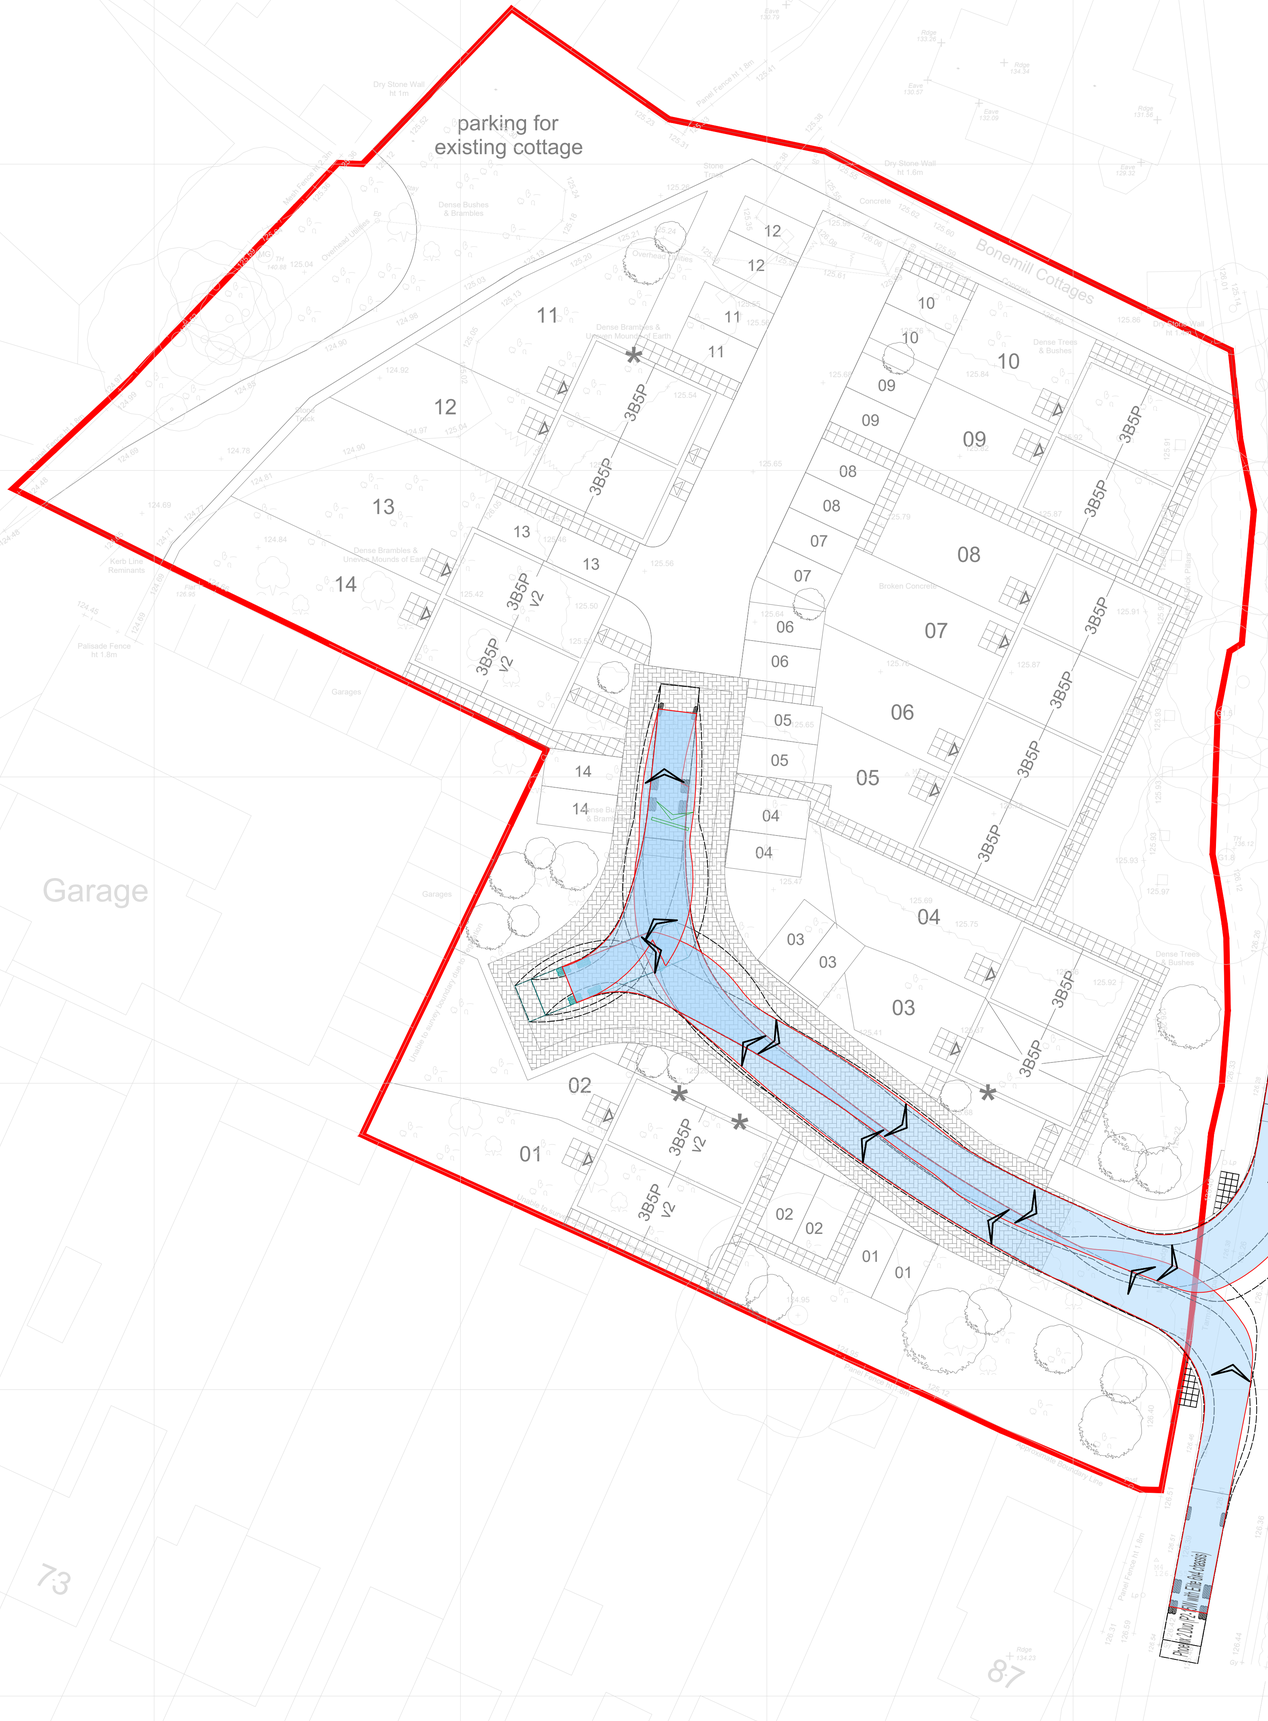

General Notes

1. DO NOT SCALE.
2. This drawing is to be read in conjunction with all other relevant drawings and details.
3. Should there be any conflict between the details indicated on this drawing and those on other drawings the Engineer should be informed PRIOR to construction on site.
4. Until technical approval has been obtained from the relevant Authority, it should be understood that all drawings issued are Preliminary and NOT for construction. Should the Contractor commence site work prior to such approval being given it is entirely at their own risk.
5. Sketch proposals are for illustrative purposes only and as such are subject to detailed site investigation including ground conditions / contaminants, drainage, design and planning / density negotiations.
6. All dimensions are in millimetres unless otherwise stated.
7. The Farrow Walsh Designers Risk Assessments for this project must be reviewed PRIOR to the commencement of any works on site.

LEGEND

Development Boundary

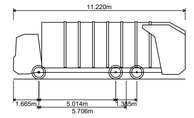

Phoenix 2 Duo Recycler (P2-15W with Elite 6x4 chassis)

Overall Length	11.220m
Overall Width	2.530m
Overall Body Height	3.756m
Min Body Ground Clearance	0.309m
Track Width	2.530m
Lock to lock time	4.00s
Kerb to Kerb Turning Radius	11.550m

Rev	Description of updates	Drawn	Check'd	App'd	Date
A01	Issued for Approval.	JR	JR	CF	29.09.26

Revision Schedule

farrow walsh
62 Highcross Street, Leicester LE1 4NN
321 Bradford Street, Birmingham B5 6ET
☎ 0330 100 0363
www.farrowwalsh.com

Status: **APPROVAL**

Client: Langcroft Development Ltd.

Project: Thornhill Avenue, Belper

Title: S38 Refuse Tracking

Drawn:	Checked:	Approved:	Date:	Scale:
JR	JR	CF	September 2026	1:200 @ A1

Drawing No.: **2630-FWL-ZZ-ZZ-DR-C-9003** Revision: **A01**

This drawing and the building works depicted are the copyright of Farrow Walsh Limited and may not be reproduced or amended except by written permission. No liability will be accepted for amendments made by other persons.